




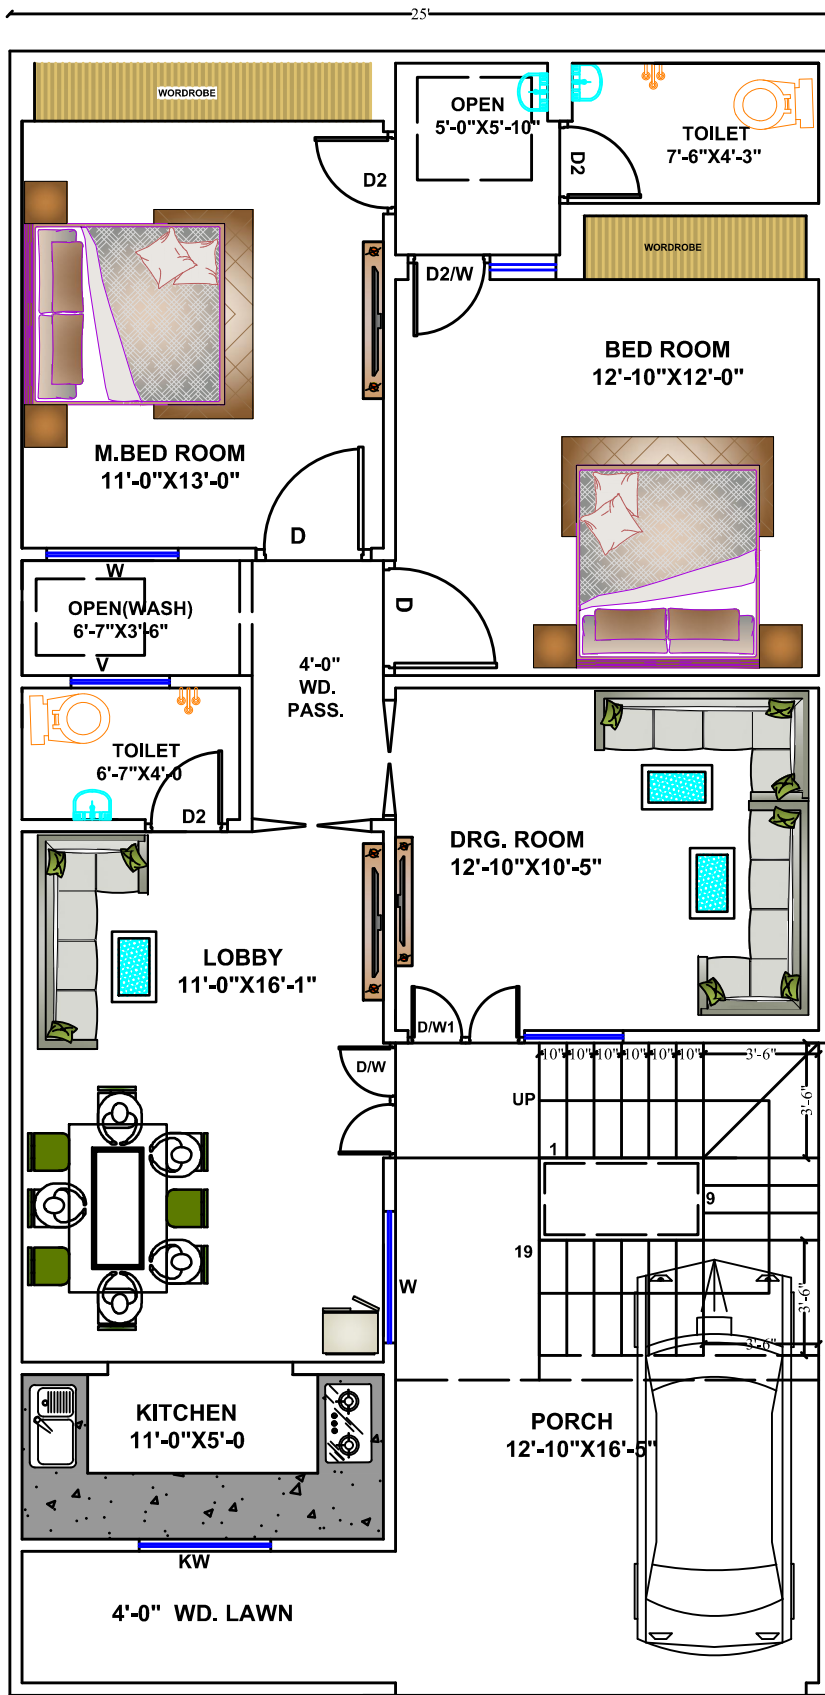

GROUND FLOOR PLAN

FIRM NAME

DREAM HOMES GROUP

NOTE :-

OUTER WALL THICK.	4.5 Inch
INNER WALL THICK.	4.5 Inch
PLINTH LEVEL	1 Feet 6 Inch.


PROJECT SERIES

GROUND FLOOR PLAN

DATE ISSUED



ORIENTATION

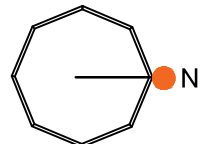


CHECKED BY:-	DREAM HOMES GROUP
DRAWN BY:-	Ar.NAYANSI VERMA
CLIENT:-	Mr. MOHIT PANDEY

G+1
Exterior detail

PROJECT NAME &ADD.

PROJECT SHEET

MO.N0-

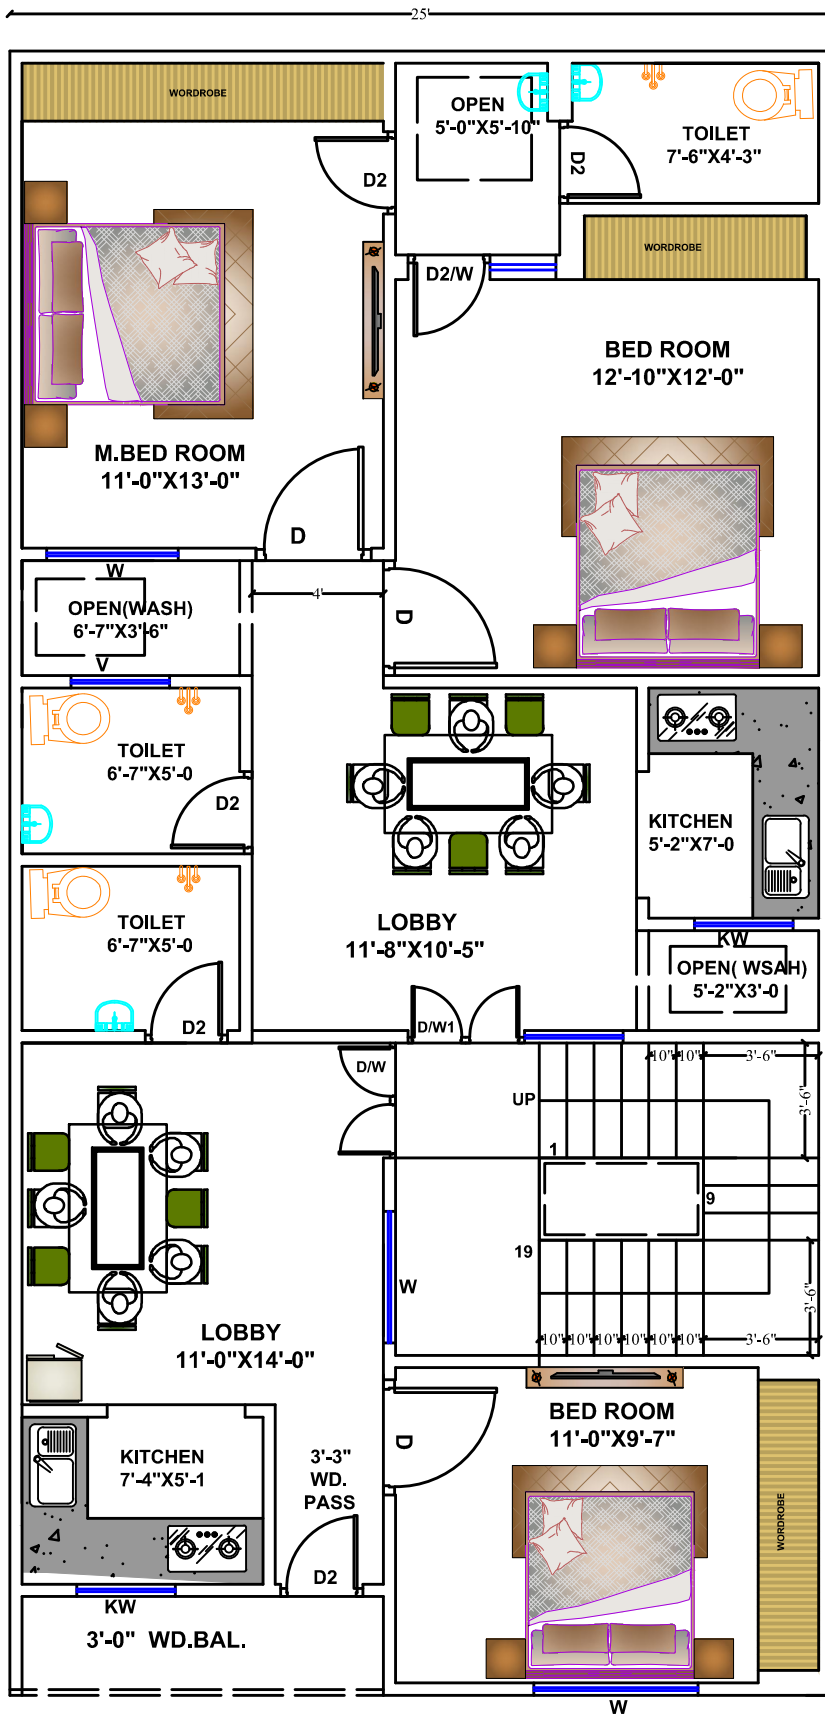

FIRST FLOOR PLAN

FIRM NAME

DREAM HOMES GROUP

NOTE :-

OUTER WALL THICK.	4.5 Inch
INNER WALL THICK.	4.5 Inch
PLINTH LEVEL	1 Feet 6 Inch.


PROJECT SERIES

FIRST FLOOR PLAN

DATE ISSUED



ORIENTATION

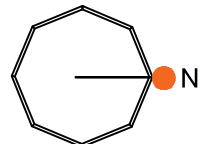


CHECKED BY:-	DREAM HOMES GROUP
DRAWN BY:-	Ar.NAYANSI VERMA
CLIENT:-	Mr. MOHIT PANDEY

G+1 Exterior detail

PROJECT NAME &ADD.

PROJECT	SHEET
MO.NO-	

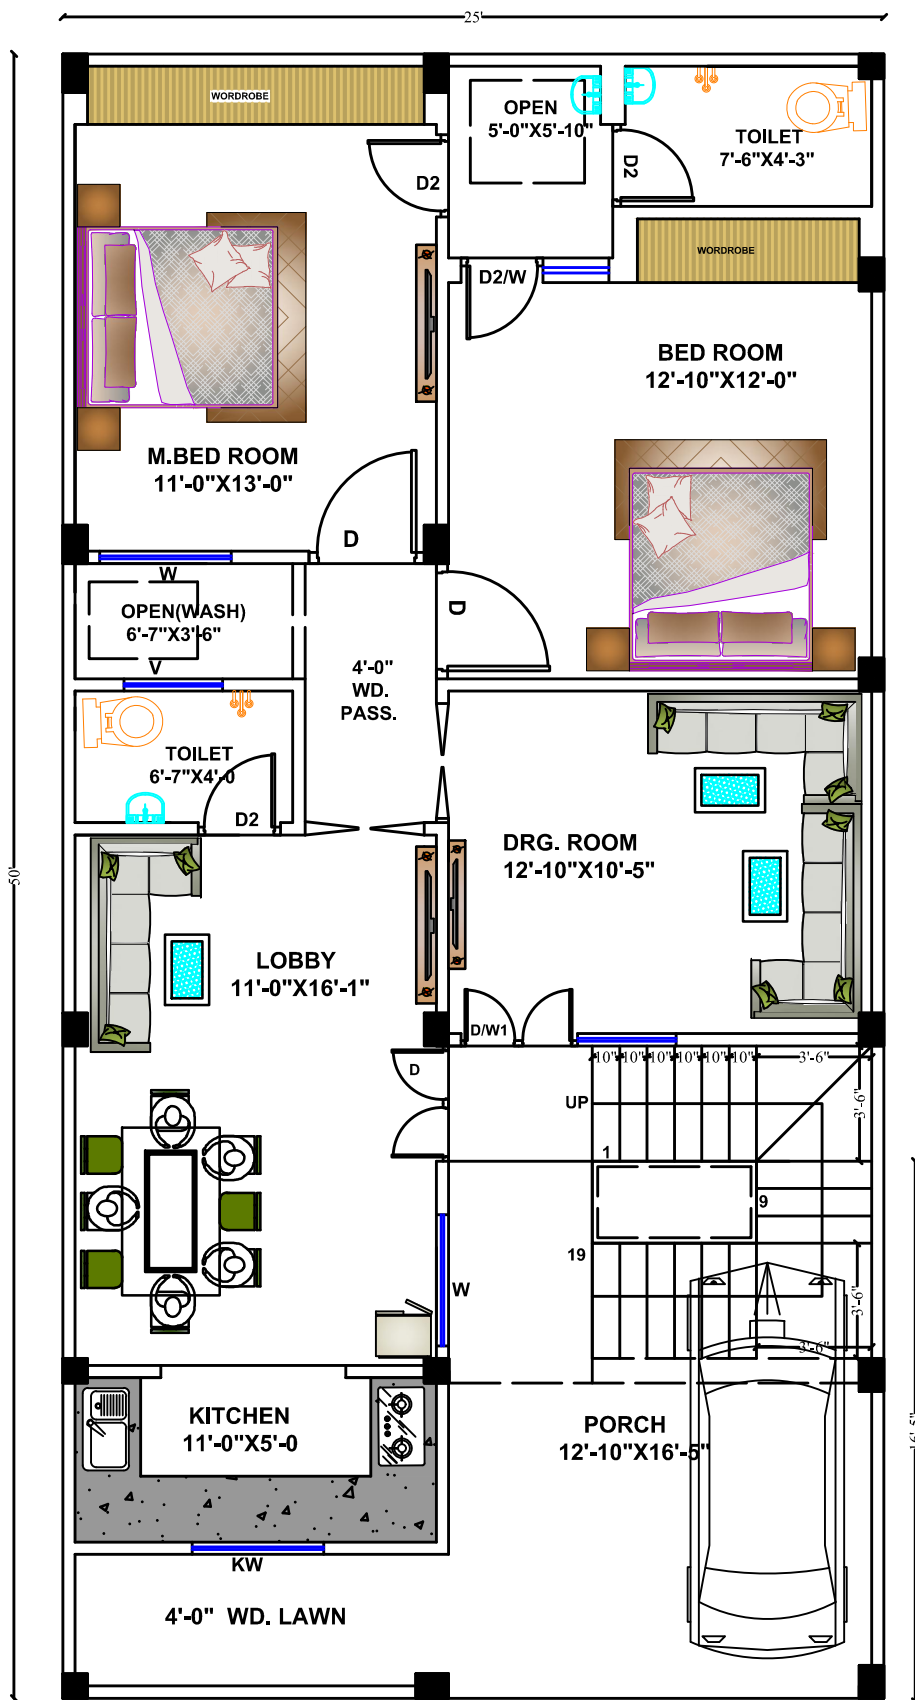

GROUND FLOOR PLAN COL. MARK

FIRM NAME

DREAM HOMES GROUP

NOTE :-

OUTER WALL THICK.	4.5 Inch
INNER WALL THICK.	4.5 Inch
PLINTH LEVEL	1 Feet 6 Inch.


PROJECT SERIES

GROUND FLOOR PLAN COL. MARK

DATE ISSUED



ORIENTATION

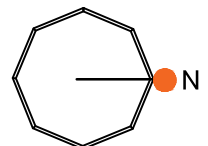


CHECKED BY:-	DREAM HOMES GROUP
DRAWN BY:-	Ar.NAYANSI VERMA
CLIENT:-	Mr. MOHIT PANDEY

G+1 Exterior detail

PROJECT NAME &ADD.

PROJECT	SHEET
MO.N0-	

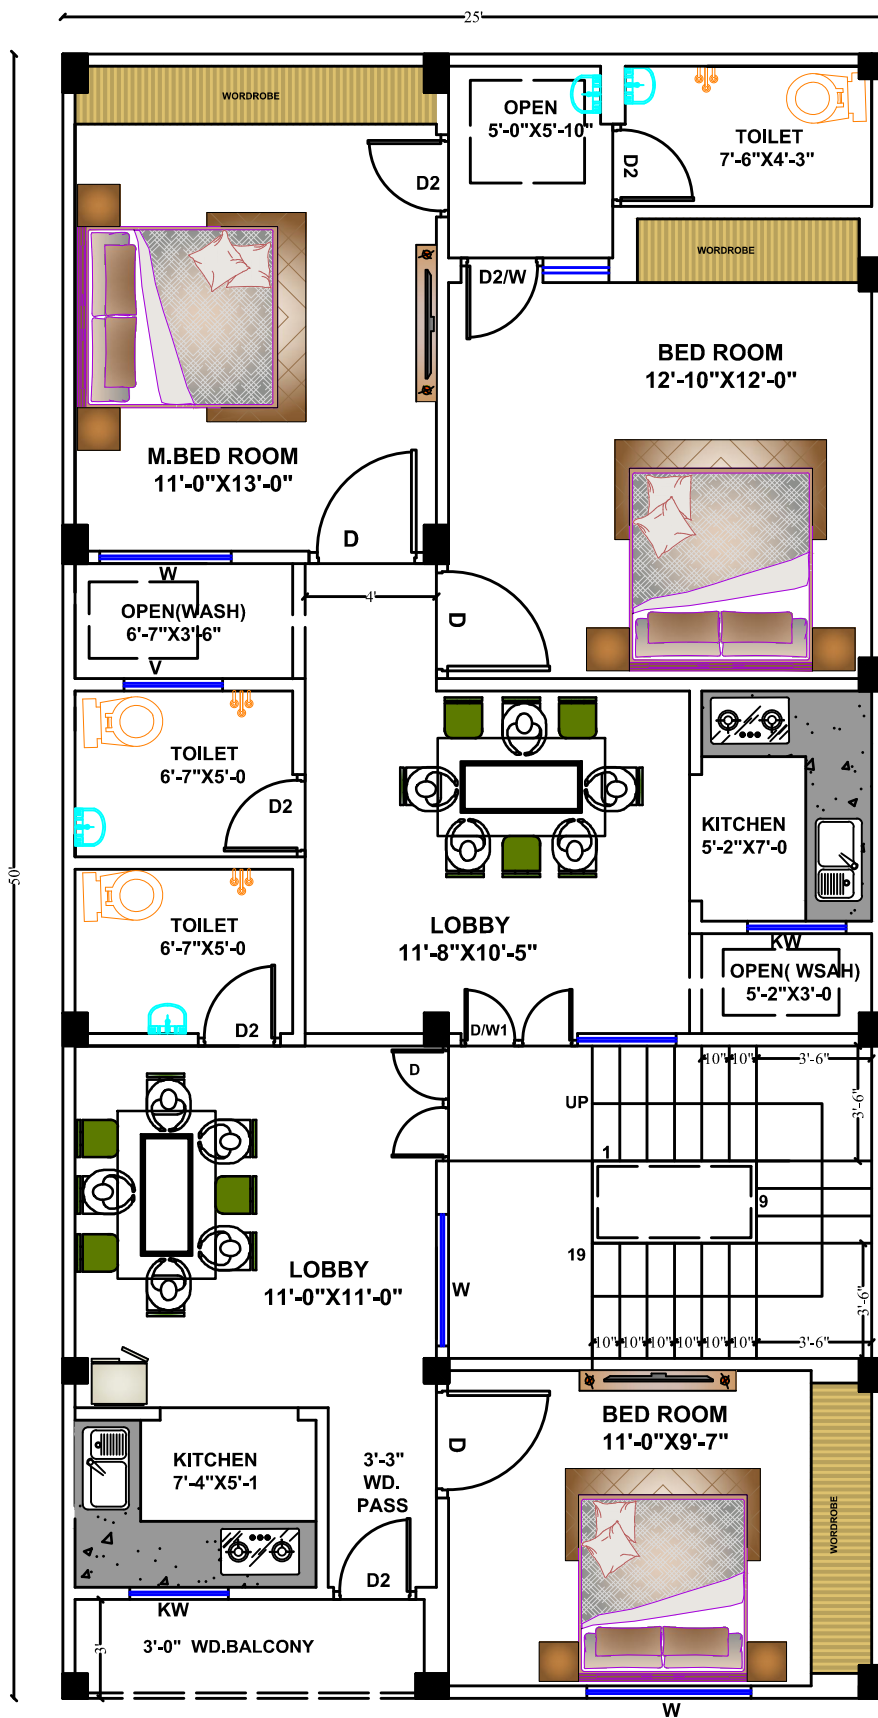

FIRST FLOOR PLAN COL. MARK

FIRM NAME

DREAM HOMES GROUP


NOTE :-

OUTER WALL THICK.	4.5 Inch
INNER WALL THICK.	4.5 Inch
PLINTH LEVEL	1 Feet 6 Inch.


PROJECT SERIES

FIRST FLOOR
PLAN COL. MARK

DATE ISSUED

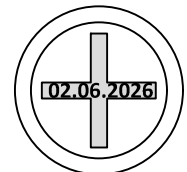

ORIENTATION

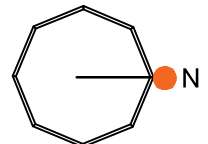


CHECKED BY:-	DREAM HOMES GROUP
DRAWN BY:-	Ar.NAYANSI VERMA
CLIENT:-	Mr. MOHIT PANDEY

G+1
Exterior detail

PROJECT NAME &ADD.

PROJECT SHEET

MO.NO-

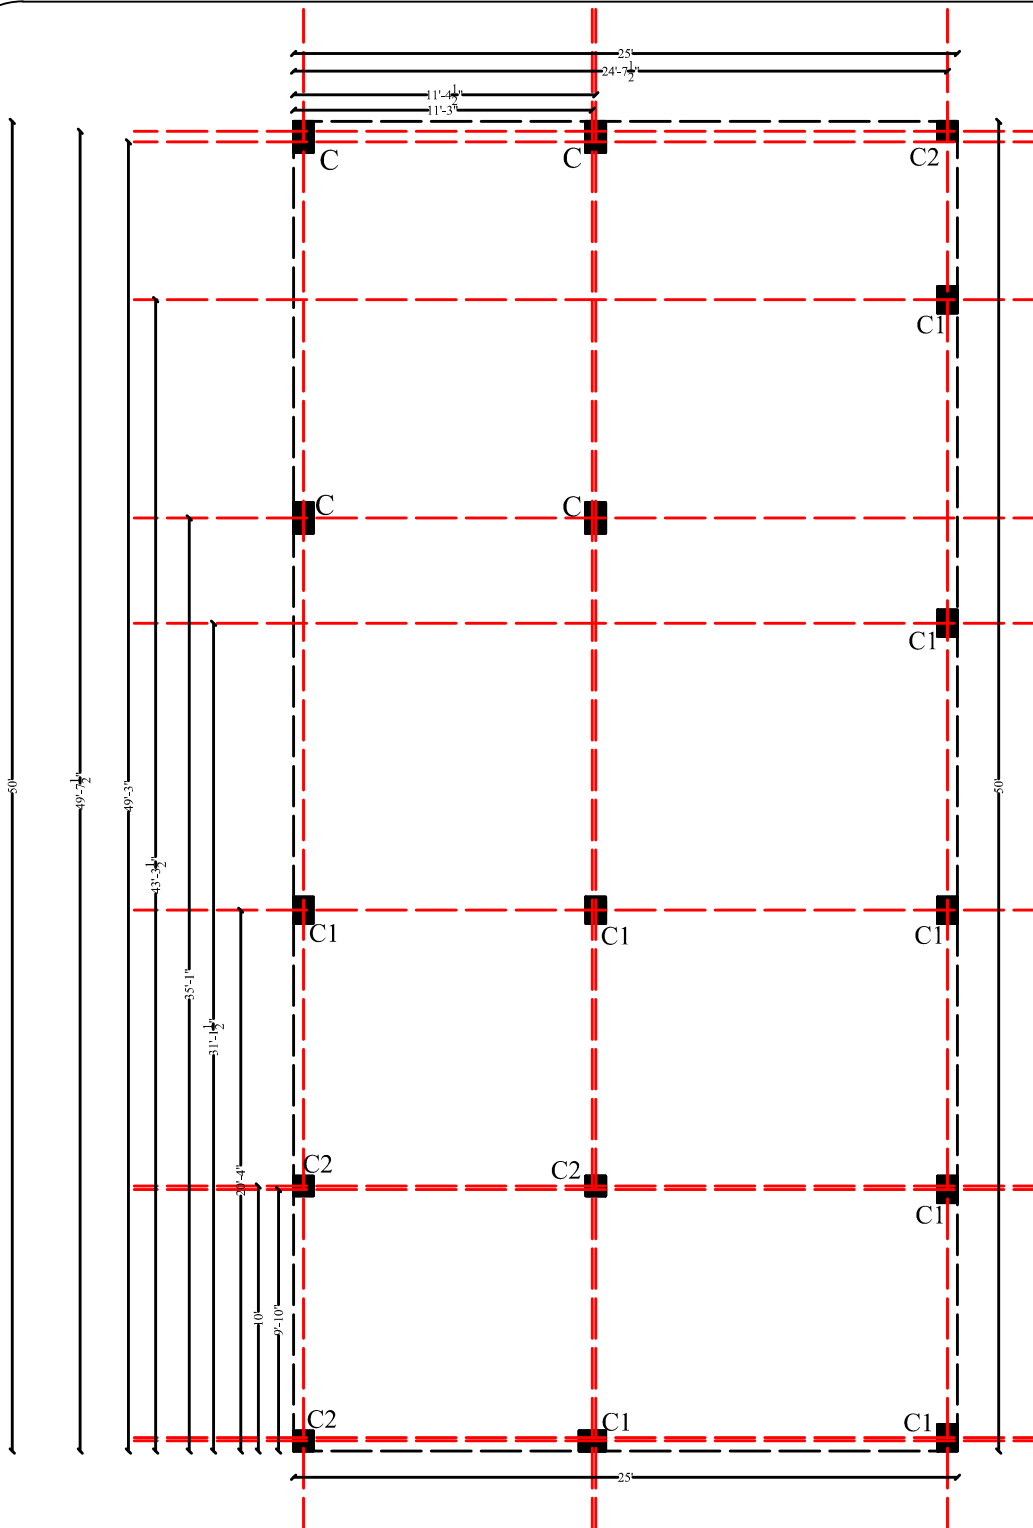

CENTER LINE PLAN

S. No.	COLUMN MARKED	DIMENSIONS	
		B	L
1.	C	9"	14"
2.	C1	9"	12"
3.	C2	9"	9"

FIRM NAME

DREAM HOMES GROUP

NOTE :-

OUTER WALL THICK.	4.5 Inch
INNER WALL THICK.	4.5 Inch
PLINTH LEVEL.	1 Feet 6 Inch.

PROJECT SERIES

CENTER LINE PLAN

DATE ISSUED

02.06.2026

ORIENTATION

N


CHECKED BY:-	DREAM HOMES GROUP
DRAWN BY:-	Ar.NAYANSI VERMA
CLIENT:-	Mr. MOHIT PANDEY

G+1

Exterior detail

PROJECT NAME &ADD.

PROJECT	SHEET
MO.NO-	

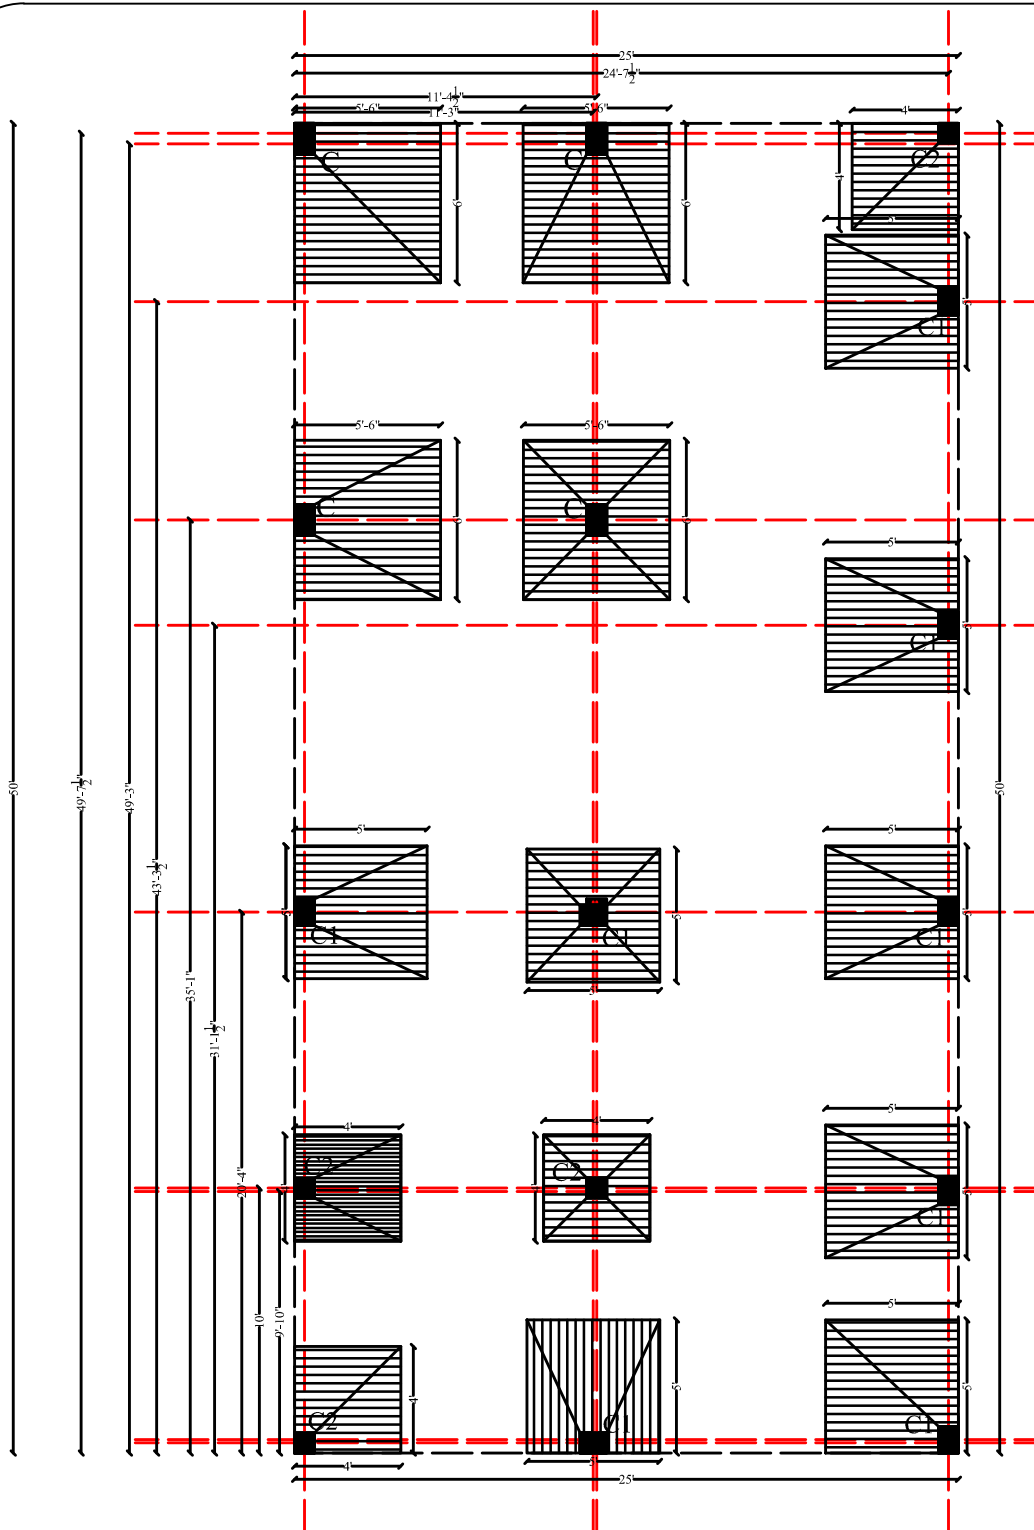

FOOTING PLAN

FIRM NAME

DREAM HOMES
GROUP

NOTE :-

OUTER WALL THICK.	4.5 Inch
INNER WALL THICK.	4.5 Inch
PLINTH LEVEL.	1 Feet 6 Inch.


PROJECT SERIES

FOOTING PLAN

DATE ISSUED



ORIENTATION

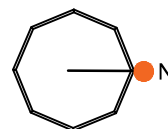


CHECKED BY:-	DREAM HOMES GROUP
DRAWN BY:-	Ar.NAYANSI VERMA
CLIENT:-	Mr. MOHIT PANDEY

G+1

Exterior detail












PROJECT NAME &ADD.

PROJECT	SHEET
MO.N0-	

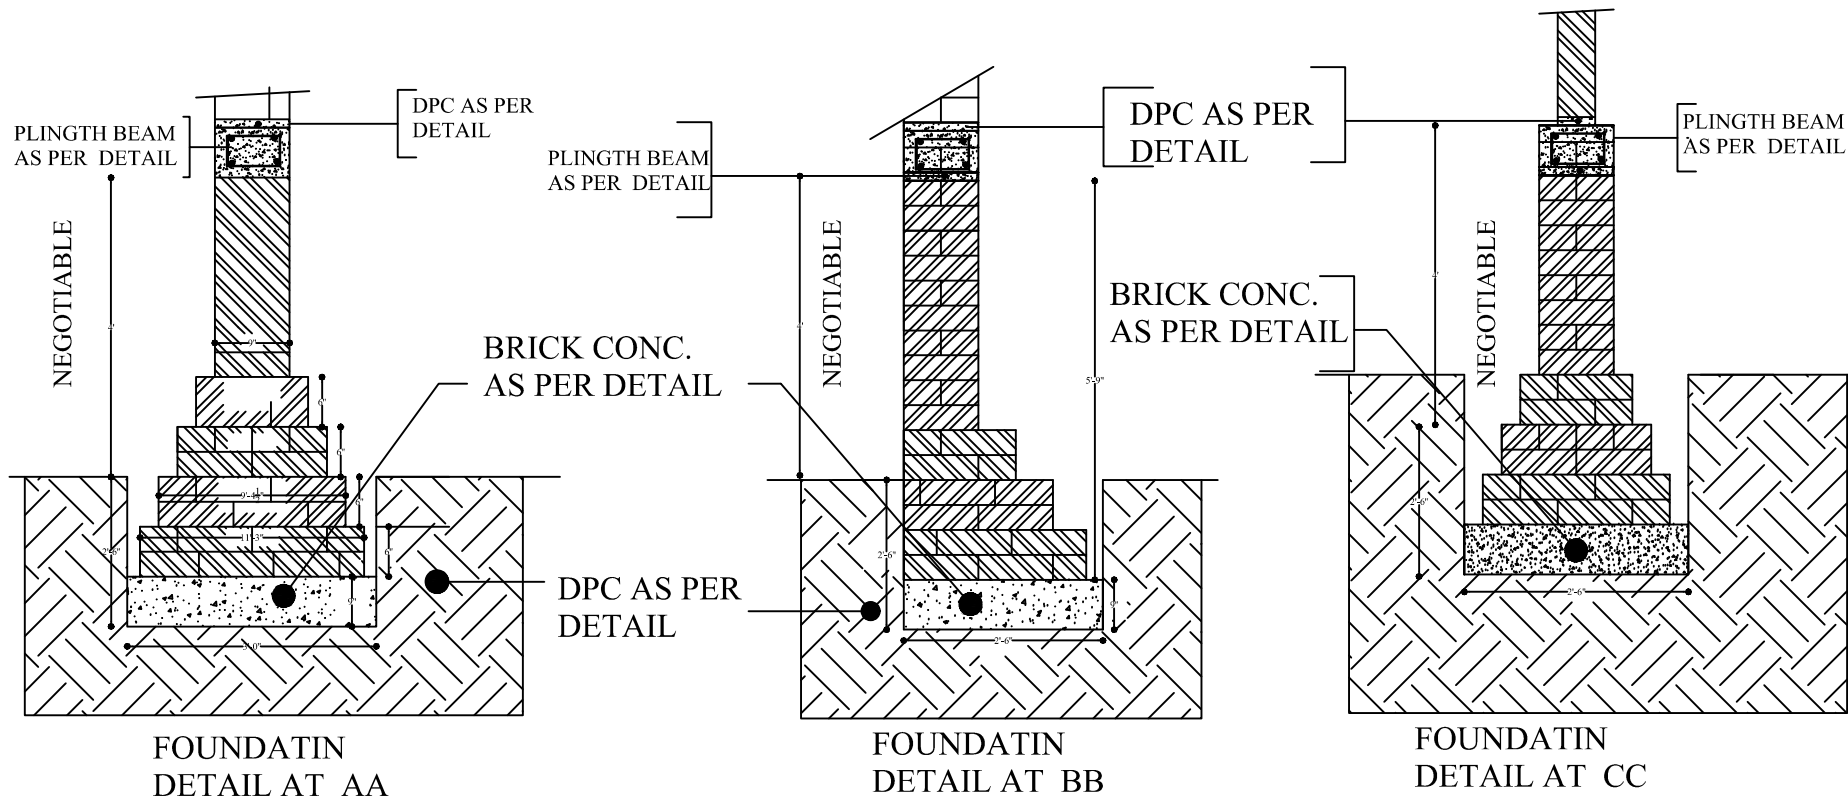

FOUNDATION DETAIL

FIRM NAME	
DREAM HOMES GROUP	
NOTE :-	
OUTER WALL THICK.	4.5 Inch
INNER WALL THICK.	4.5 Inch
PLINTH LEVEL	1 Foot 6 Inch
PROJECT SERIES	
FOUNDATION DETAIL	
DATE ISSUED	
ORIENTATION	
CHECKED BY:-	DREAM HOMES GROUP
DRAWN BY:-	NAYANSI VERMA
CLIENT:-	MR. MOHIT PANDEY
G+1 Exterior detail	
PROJECT NAME & ADD.	
PROJECT	SHEET
MO.NO-	

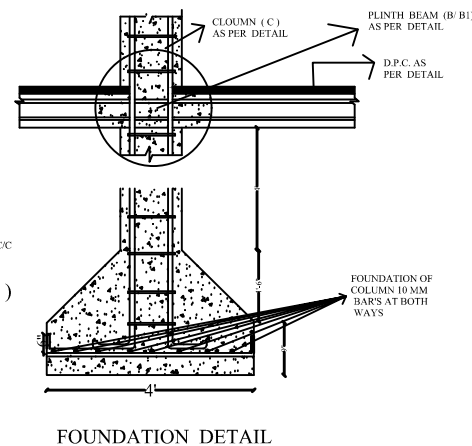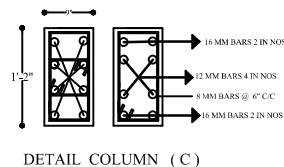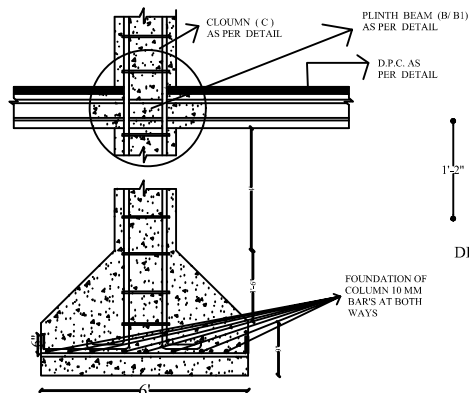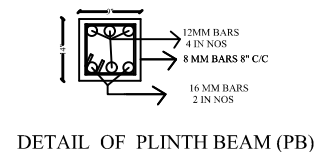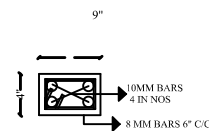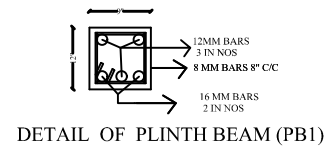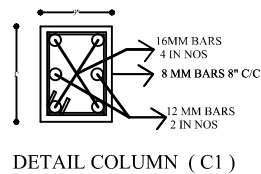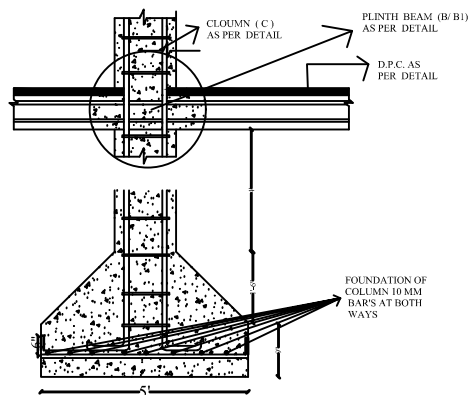 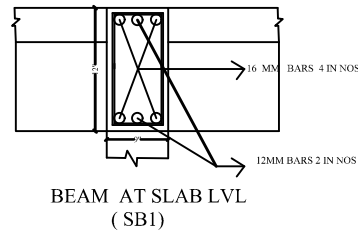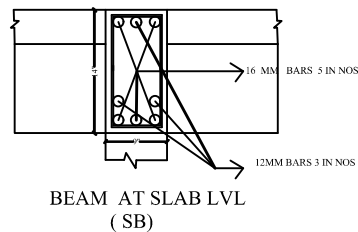

FOOTING TYPE	FOOTING SIZE	DEPTH	PIT SIZE	REINFORCEMENT
C/F1	6'-0"X5'-6"	24"	6'-5"X6'-0"	10mm @ 6"C/C B/W
C1/F2	5'-0"X5'-0"	18"	5'-6"X5'-0"	10mm @ 6"C/C B/W
C1/F3	4'-0"X4'-0"	18"	4'-6"X4'-0"	10mm @ 6"C/C B/W

FIRM NAME

DREAM HOMES GROUP

NOTE :-


OUTER WALL THICK.	4.5 Inch
INNER WALL THICK.	4.5 Inch
PLINTH LEVEL	1 Feet 6 Inch.

STR. DETAILS

DATE ISSUED



ORIENTATION

 

CHECKED BY:-	DREAM HOMES GROUP
DRAWN BY:-	Ar.NAYANSI VERMA
CLIENT:-	Mr. MOHIT PANDEY

G+1
Exterior detail

PROJECT NAME &ADD.

PROJECT	SHEET
MO.NO-	

TERMITE AND DAMPNES


TERMITE TREATMENT

10"-C/C WHOLE SHOULD BE DONE

DEPTH OF WHOLE = 4"

THICK NESS OF WHOLE (DIA.) = 2"

TAKE CHLORPYRIFOS 20% TO 50%

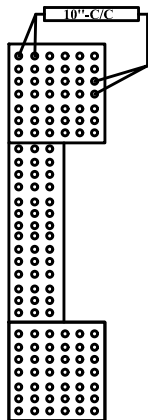

ONE PART
CHLORPYRIFOS

TWENTY PART
WATER

MIXED LIQUID
READY

THIS MIXED LIQUID IS USED FOR TERMITE
TREATMENT IN FOUNDATION AND FLOORING.

THE PROCESS B OF POURING OUT MIXED
LIQUID IN WHOLE IN FOUNDATION AND
FLOORING THESE WHOLE FILL WITH
SAND (WHITE). AFTER THAT PROCESS
OF LAYING FOUNDATION CAN BE START.

DAMPNESS DETAILS

① DR. FIXIT LW+

① DR. FIXIT PIDICRETE URP

THESE LIQUIDS ARE USE FOR
WATER PROOFING PROCESS

200 ML LIQUIDS USE FOR
ONE BAG CEMENT.

IN CASE OF USING WATER PROOF
CEMENT ON LIQUID IS REQUIRED .

WATER PROOFING PROCESS IS
START'S FROM TIE BEAM LEVEL
FROM FOUNDATION .

CHECKED BY Er. M.K. PANDEY

FIRM NAME

DREAM HOMES
GROUP

NOTE :-

OUTER WALL THICK.	4.5 Inch
INNER WALL THICK.	4.5 Inch
PLINTH LEVEL	1 Feet 6 Inch

TERMITE AND
DAMPNESS

DATE ISSUED



ORIENTATION




CHECKED BY:-	DREAM HOMES GROUP
DRAWN BY:-	Ar.NAYANSI VERMA
CLIENT:-	Mr. MOHIT PANDEY

G+1
Exterior detail

PROJECT NAME & ADD.

PROJECT SHEET

MO.NO-

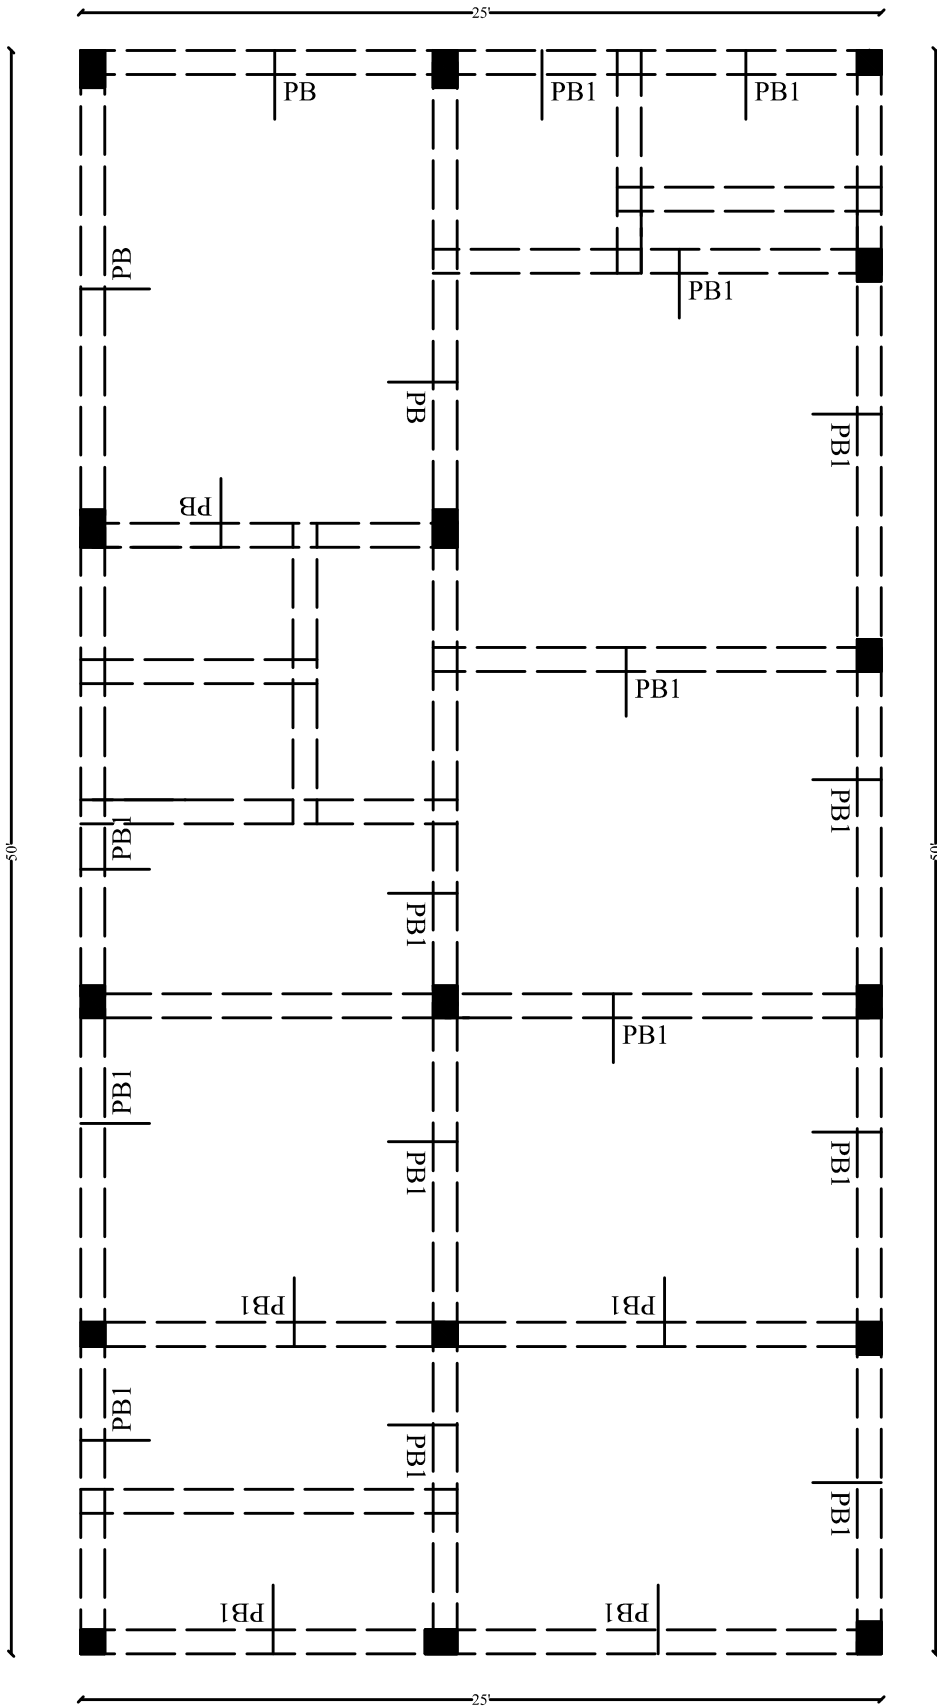

PLINTH BEAM PLAN

FIRM NAME

DREAM HOMES
GROUP

NOTE :-

OUTER WALL THICK.	4.5 Inch
INNER WALL THICK.	4.5 Inch
PLINTH LEVEL	1 Feet 6 Inch.


PROJECT SERIES

PLINTH BEAM PLAN

DATE ISSUED



ORIENTATION

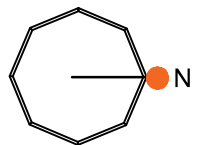

CHECKED BY:-	DREAM HOMES GROUP
DRAWN BY:-	Ar.NAYANSI VERMA
CLIENT:-	Mr. MOHIT PANDEY

G+1

Exterior detail

PROJECT NAME &ADD.

PROJECT	SHEET
MO.NO-	


SCHEDULE OF GROUND FLOOR PLINTH BEAMS :(M 20/FE 500)

SCHEDULE OF PLINTH BEAMS :


S. No.	BEAM MARKED	DIMENSIONS		REINFORCEMENT		STIRRUPS		REMARK
		B	D	BOT. BARS	TOP BARS	END STIRRUPS	MIDDLE STIRRUPS	
1.	PB	9"	14"	2 -16 TMT 1 -12 TMT	3 -12 TMT	8T @ 4" C/C	8T @ 8" C/C	
2.	PB1	9"	12"	2 -16 TMT 1 -12 TMT	2 -12 TMT	8T @ 4" C/C	8T @ 8" C/C	

SCHEDULE OF PLINTH SLAB :

S. No.	SLAB MARKED	SLAB THK.	REINFORCEMENT		REMARK
			ALONG SHORT SPAN	ALONG LONG SPAN	
1.	PS1	4"	8T @ 12" C/C BOTH WAY AT THE CENTER OF THE SLAB		PLINTH SLAB

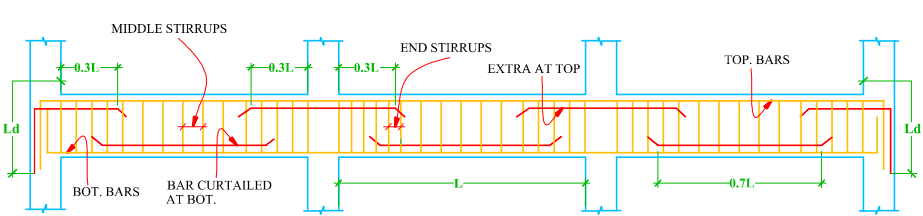

TYPICAL SECTION OF BEAM REINFORCEMENT

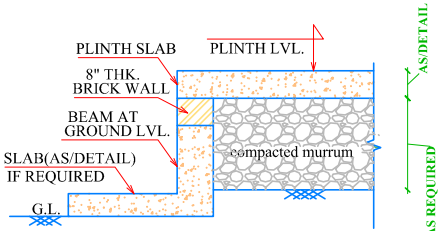

TYP. SECTION AT PLINTH

FIRM NAME

DREAM HOMES GROUP

NOTE :-

OUTER WALL THICK.	4.5 Inch
INNER WALL THICK.	4.5 Inch
PLINTH LEVEL	1 Feet 6 Inch

SCHEDULE OF GROUND FLOOR PLINTH BEAMS

DATE ISSUED


ORIENTATION

CHECKED BY:-	DREAM HOMES GROUP
DRAWN BY:-	Ar.NAYANSI VERMA
CLIENT:-	Mr. MOHIT PANDEY

G+1
Exterior detail


PROJECT NAME &ADD.

PROJECT	SHEET
MO.N0-	

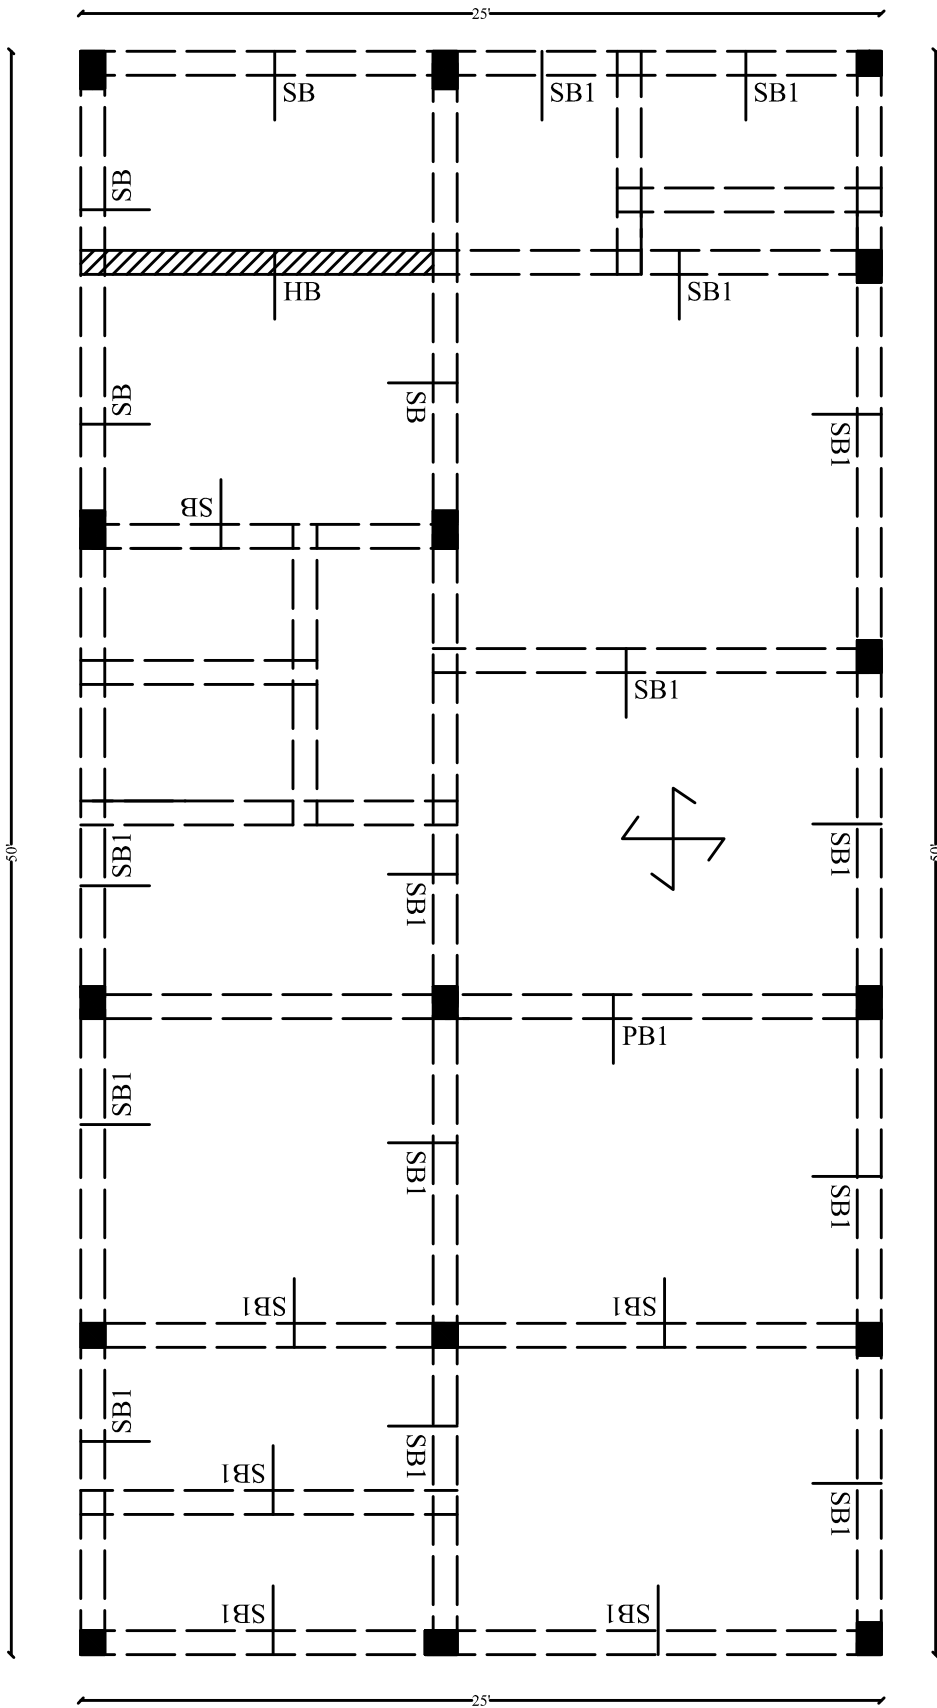

GROUND FLOOR SLAB BEAM PLAN

FIRM NAME	
DREAM HOMES GROUP	
NOTE :-	
OUTER WALL THICK.	4.5 Inch
INNER WALL THICK.	4.5 Inch
PLINTH LEVEL	1 Feet 6 Inch.
PROJECT SERIES	
GROUND FLOOR SLAB BEAM PLAN	
DATE ISSUED	
ORIENTATION	
CHECKED BY:-	DREAM HOMES GROUP
DRAWN BY:-	Ar.NAYANSI VERMA
CLIENT:-	Mr. MOHIT PANDEY
G+1 Exterior detail	
PROJECT NAME &ADD.	
PROJECT	SHEET
MO.NO-	

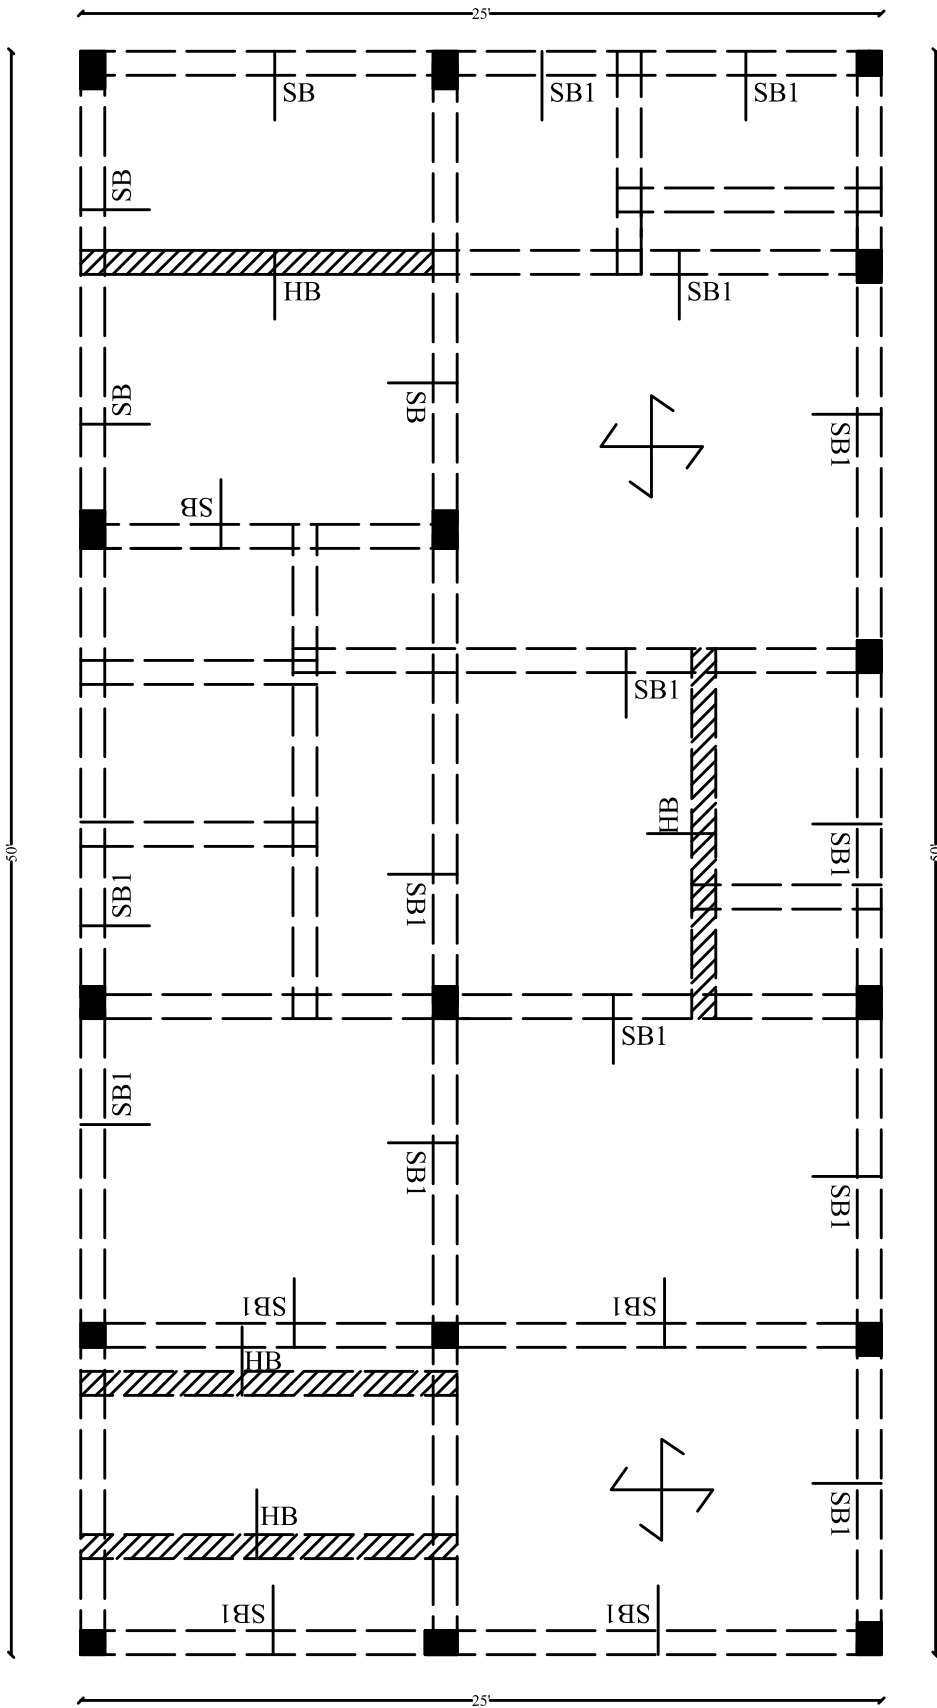

FIRST FLOOR SLAB BEAM PLAN


FIRM NAME	
DREAM HOMES GROUP	
NOTE :-	
OUTER WALL THICK.	4.5 Inch
INNER WALL THICK.	4.5 Inch
PLINTH LEVEL	1 Feet 6 Inch.
PROJECT SERIES	
FIRST FLOOR SLAB BEAM PLAN	
DATE ISSUED	
ORIENTATION	
CHECKED BY:-	DREAM HOMES GROUP
DRAWN BY:-	Ar.NAYANSI VERMA
CLIENT:-	Mr. MOHIT PANDEY
G+1 Exterior detail	
PROJECT NAME &ADD.	
PROJECT	SHEET
MO.NO-	

SCHEDULE OF GROUND & FIRST ROOF BEAMS :(M 20/FE 500)

SCHEDULE OF GROUND & FIRST FLOOR ROOF BEAMS :(M 20/FE 500)

S. No.	BEAM MARKED	DIMENSIONS		REINFORCEMENT				STIRRUPS		REMARK
		B	D	BOTTOM BAR	BOTTOM EXTRA	TOP BAR	TOP EXTRA	END STIRRUPS	MIDDLE STIRRUPS	
1.	SB	9"	14"	3 -16 TMT	2 -12 TMT	2 -16 TMT	1 -12 TMT	8T @ 150 C/C	8T @ 150C/C	
2.	SB1	9"	12"	2 -16 TMT	1 -12 TMT	2 -16 TMT	1 -12 TMT	8T @ 150 C/C	8T @ 150C/C	
3.	HB	9"	5"	2 -12 TMT		2 -12 TMT		8T @ 150 C/C	8T @ 150C/C	

SR. NO.	SLAB MARKED	THK.	REINFORCEMENT				REMARKS
			ALONG SHORT SPAN	ALONG LONG SPAN	EXTRA AT SUPPORT ON TOP ALONG SHORT SPAN	EXTRA AT SUPPORT ON TOP ALONG LONG SPAN	
1.	S1 ↻	125	10 @ 6" C/C	10 @ 6" C/C	-----	-----	TWO WAY

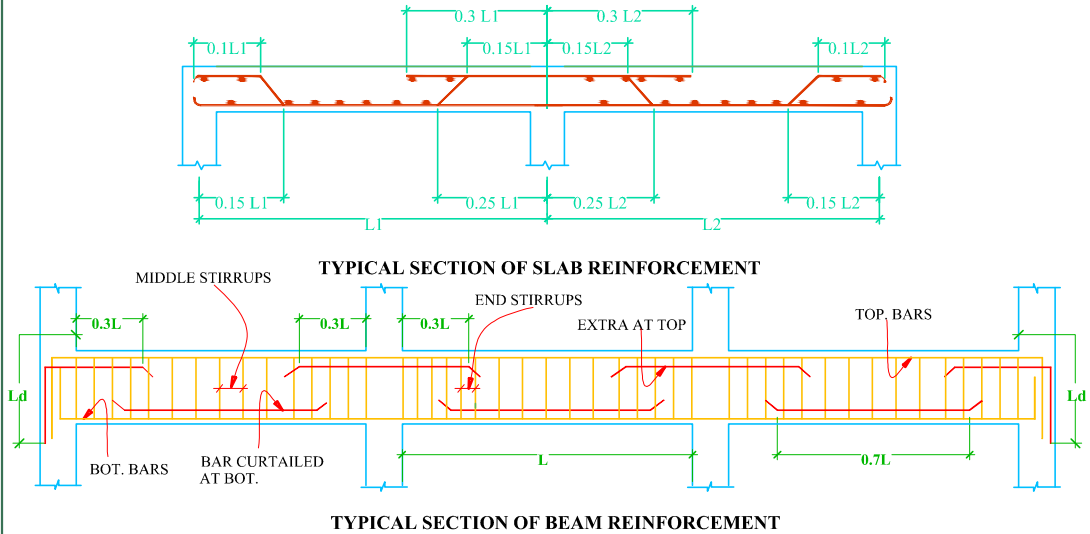

FIRM NAME

DREAM HOMES GROUP

NOTE :-


OUTER WALL THICK.	4.5 Inch
INNER WALL THICK.	4.5 Inch
PLINTH LEVEL	1 Feet 6 Inch.

SCHEDULE OF GROUND & FIRST ROOF BEAMS

DATE ISSUED



ORIENTATION

 


CHECKED BY:-	DREAM HOMES GROUP
DRAWN BY:-	Ar.NAYANSI VERMA
CLIENT:-	Mr. MOHIT PANDEY

**G+1
Exterior detail**

PROJECT NAME &ADD.

PROJECT	SHEET
MO.NO-	

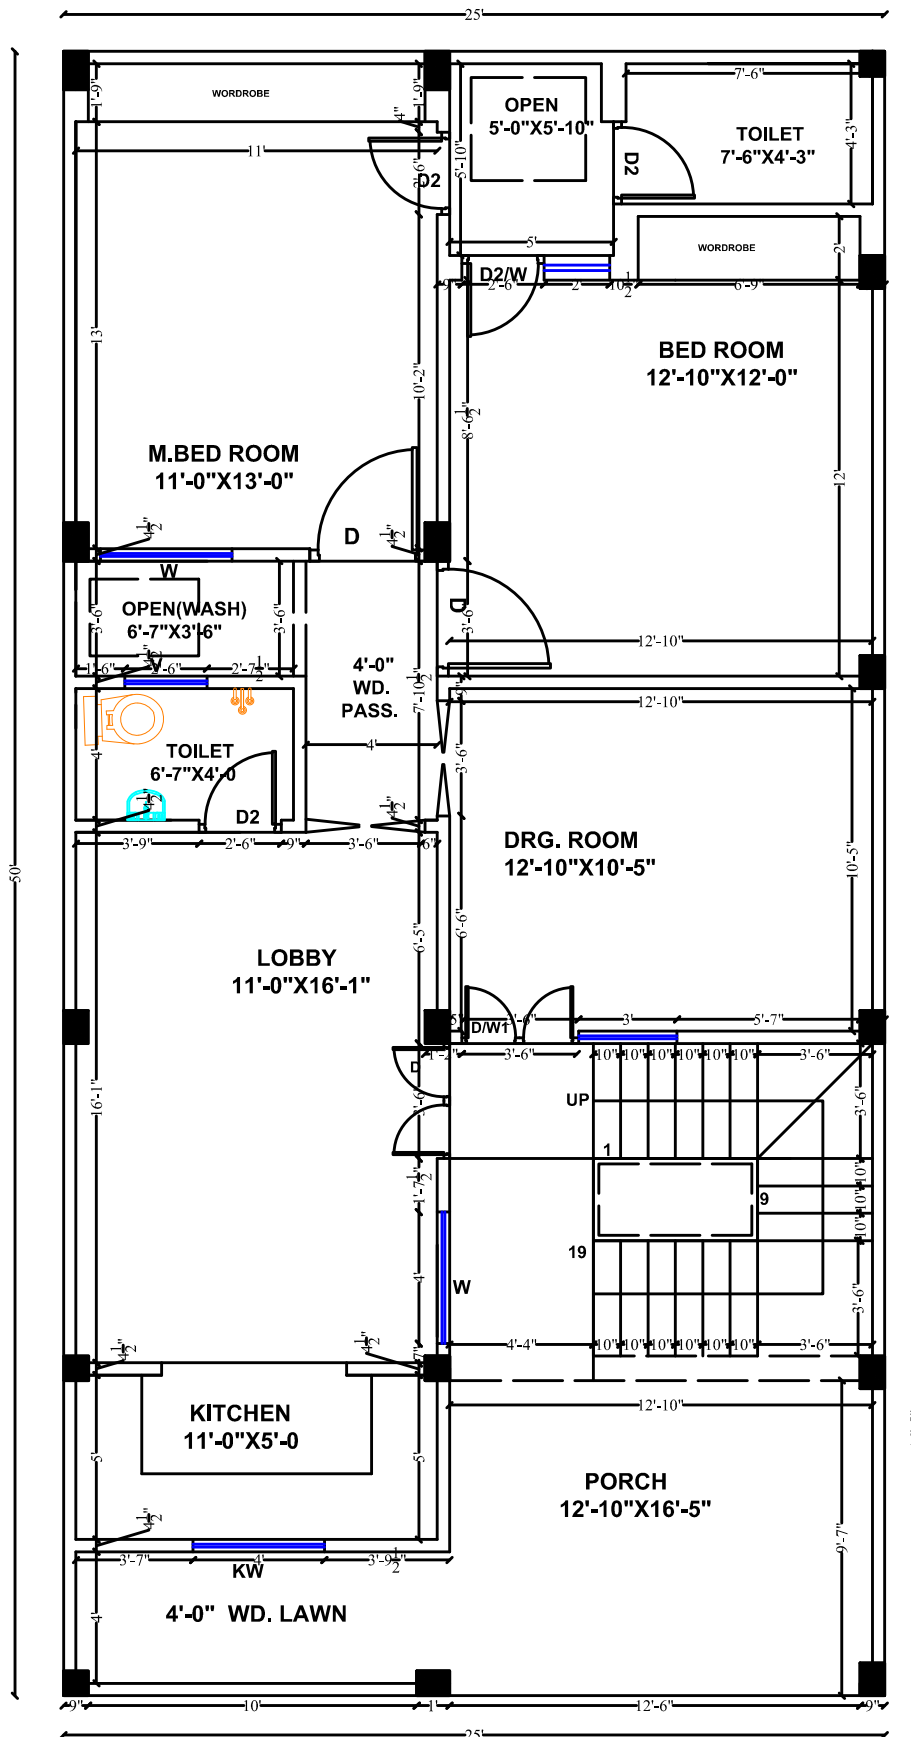

FIRM NAME

DREAM HOMES GROUP


NOTE :-

OUTER WALL THICK.	4.5 Inch
INNER WALL THICK.	4.5 Inch
PLINTH LEVEL	1 Feet 6 Inch.


PROJECT SERIES

GROUND FLOOR WORKING PLAN

DATE ISSUED

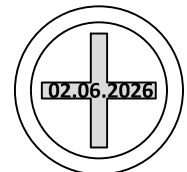

ORIENTATION

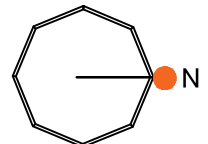


CHECKED BY:-	DREAM HOMES GROUP
DRAWN BY:-	Ar.NAYANSI VERMA
CLIENT:-	Mr. MOHIT PANDEY

G+1
Exterior detail

PROJECT NAME &ADD.

PROJECT SHEET

MO.N0-

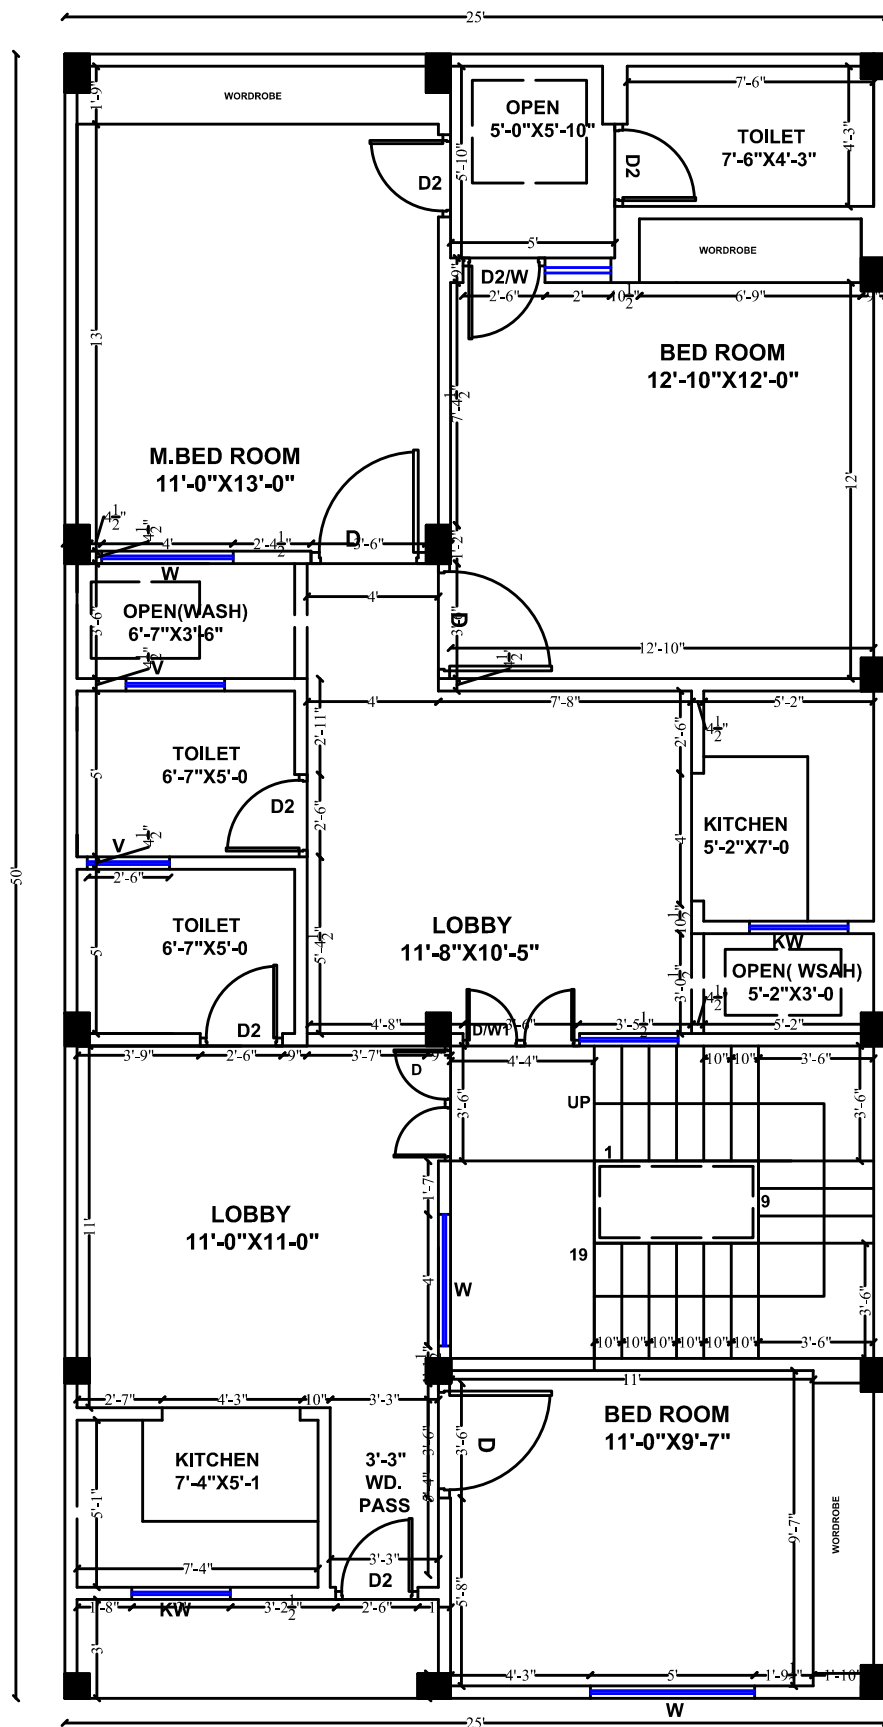

FIRST FLOOR WORKING PLAN

FIRM NAME

DREAM HOMES GROUP


NOTE :-

OUTER WALL THICK.	4.5 Inch
INNER WALL THICK.	4.5 Inch
PLINTH LEVEL	1 Feet 6 Inch.


PROJECT SERIES

**FIRST FLOOR
WORKING PLAN**

DATE ISSUED

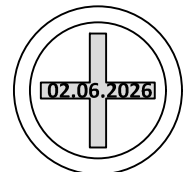

ORIENTATION

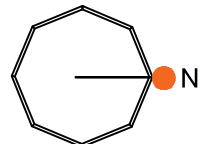

CHECKED BY:-	DREAM HOMES GROUP
DRAWN BY:-	Ar.NAYANSI VERMA
CLIENT:-	Mr. MOHIT PANDEY


G+1

Exterior detail

PROJECT NAME &ADD.

PROJECT SHEET

MO.N0-

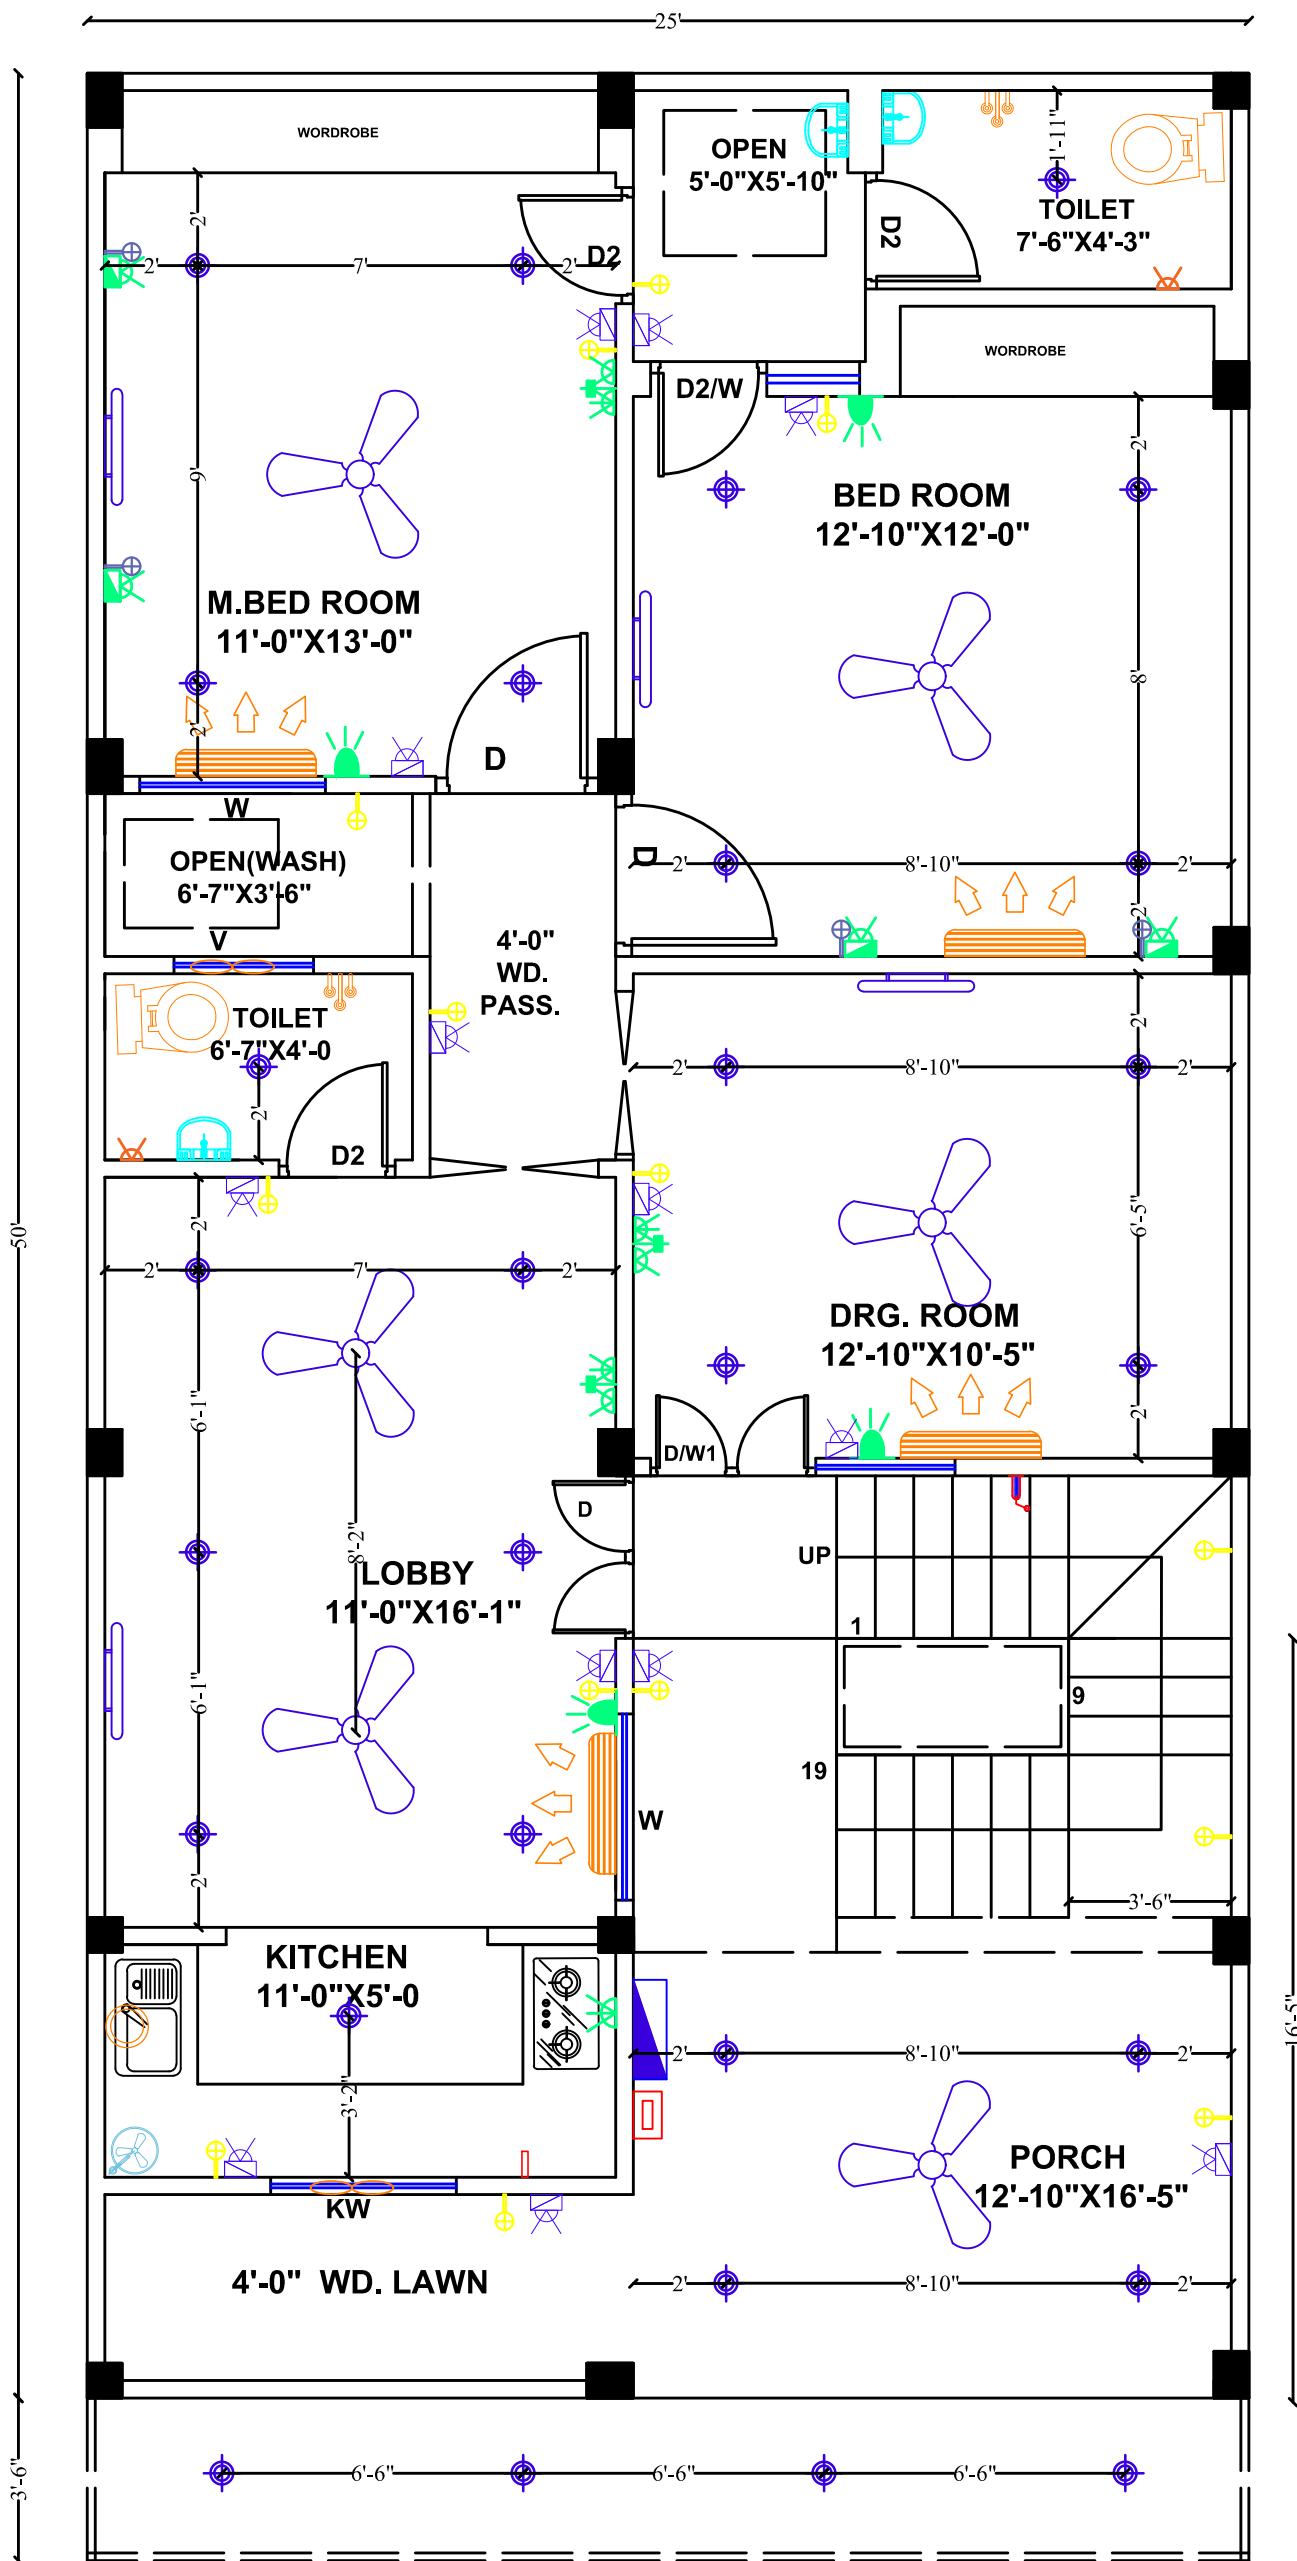

GROUND FLOOR ELECTRICAL PLAN

FIRM NAME

DREAM HOMES GROUP


NOTE :-

OUTER WALL THICK.	4.5 Inch
INNER WALL THICK.	4.5 Inch
PLINTH LEVEL	1 Feet 6 Inch.


PROJECT SERIES

GROUND FLOOR ELECTRICAL PLAN

DATE ISSUED

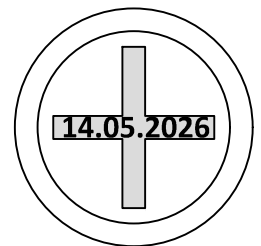

ORIENTATION

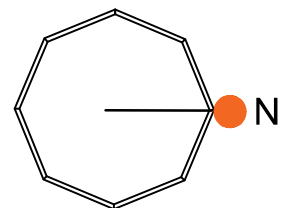


CHECKED BY:-	DREAM HOMES GROUP
DRAWN BY:-	Ar.NAYANSI VERMA
CLIENT:-	Mr. MOHIT PANDEY

G+1
Exterior detail

PROJECT NAME &ADD.

PROJECT	SHEET
MO.NO-	

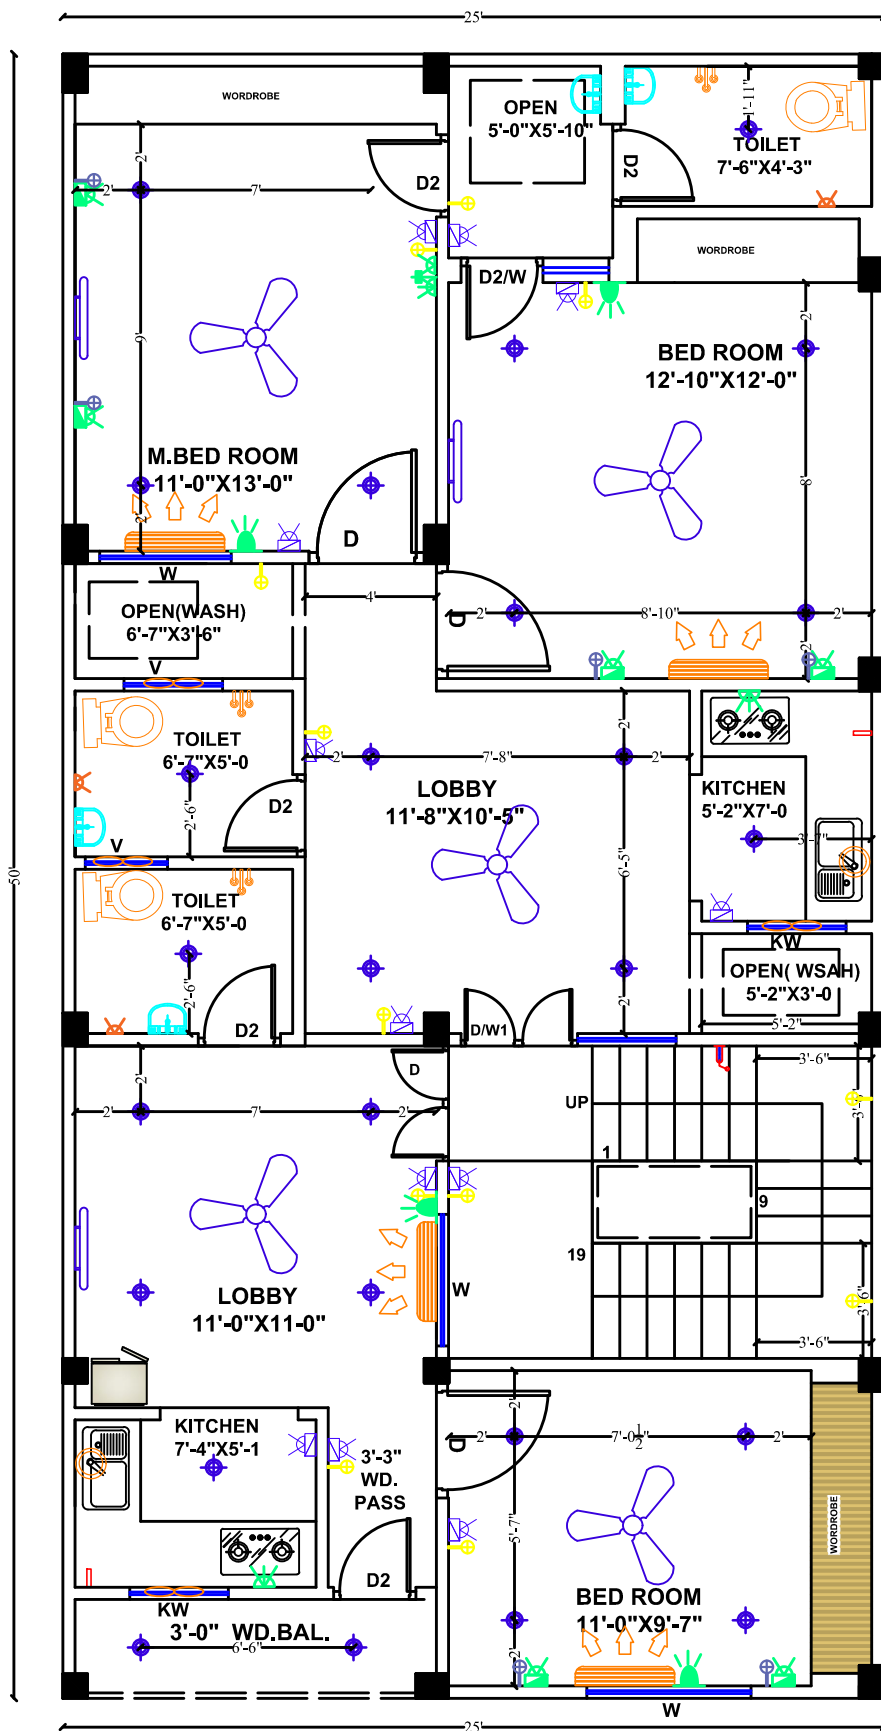

FIRST FLOOR ELECTRICAL PLAN

FIRM NAME

DREAM HOMES GROUP

NOTE :-

OUTER WALL THICK.	4.5 Inch
INNER WALL THICK.	4.5 Inch
PLINTH LEVEL	1 Feet 6 Inch.


PROJECT SERIES

**FIRST FLOOR
ELECTRICAL PLAN**

DATE ISSUED



ORIENTATION

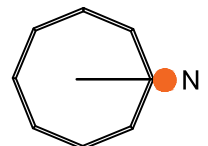

CHECKED BY:-	DREAM HOMES GROUP
DRAWN BY:-	Ar.NAYANSI VERMA
CLIENT:-	Mr. MOHIT PANDEY

**G+1
Exterior detail**


PROJECT NAME &ADD.

PROJECT SHEET


MO.N0-

LEGEND :-(ELECTRICAL)			
S. NO.	SYMBOL	DESCRIPTION	HEIGHT
1		SWITCH BOARD	4'-6"
2		CHIMNEY POINT	4'-6"
3		A.C POINT	1'-0"
4		WALL FAN	6'-0"
5		TUBE LIGHT	8'-6"
6		TV POINT	3'-6"
7		WALL BRACKET	2'-0"
8		A.C	8'-6"
9		GEYSER POINT	7'-0"
10		EXHOUST FAN	—
11		RO POINT	4'-6"
12		DISTRIBUTION BOARD	4'-6"
13		DOOR BELL	—
14		TWO WAY SWITCH	4'-6"
15		MCB	4'-6"
16		BULB POINT	8'-6"
17		SWITCH BOARD	1'-6"
18		MICROWAVE POINT	4'-6"
19		FOCUS LIGHT	5'-6"
20		MIRROR LIGHT	—
21		FAN	—
22		CEILING LIGHT	—


ELECTRICAL LEGEND

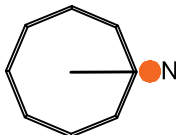FIRM NAME	
DREAM HOMES GROUP	
NOTE :-	
OUTER WALL THICK.	9 Inch
INNER WALL THICK.	4.5 Inch
PLINTH LEVEL	1 Feet 6 Inch.
PROJECT SERIES	
ELECTRICAL LEGEND	
DATE ISSUED	
	
ORIENTATION	
	
CHECKED BY:-	DREAM HOMES GROUP
DRAWN BY:-	Ar. NAYANSI VERMA
CLIENT:-	Mr. MOHIT PANDEY
Ground Exterior detail	
PROJECT NAME &ADD.	
PROJECT	SHEET
MO.NO-	


DOORS , WINDOWS & VENTILATORS DETAILS (G.F.)

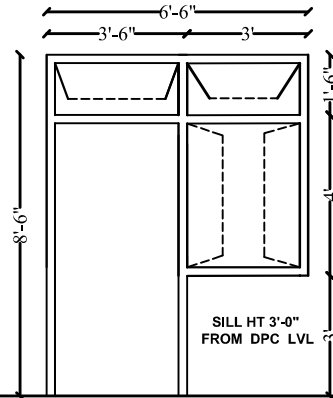


D/W1
NO. OF DOOR
(01)

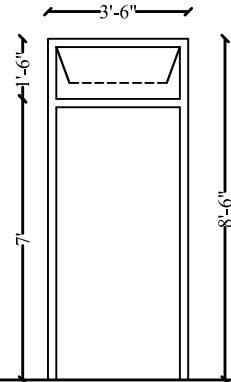


D
NO. OF DOOR
(03)

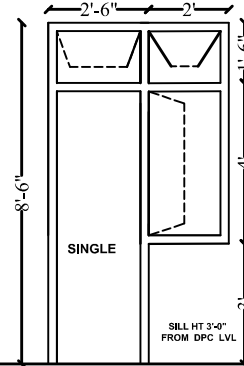


D2/W
NO. OF DOOR
(01)

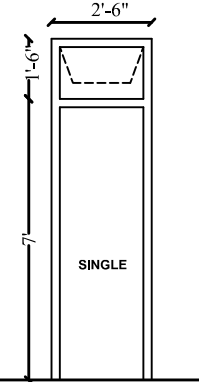


D2
NO. OF DOOR
(03)

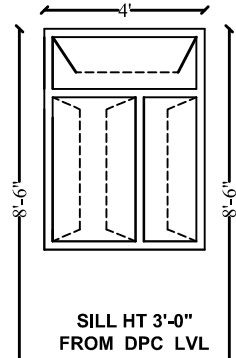

W
NO. OF WINDOW
(02)

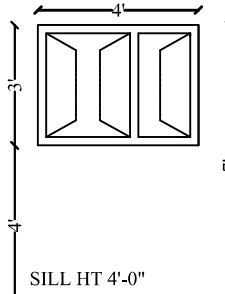

KW
NO. OF WINDOW
(01)

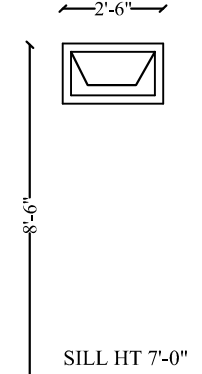

V
NO. OF VENTILATOR
(01)

GROUND FLOOR PLAN

FIRM NAME

DREAM HOMES GROUP

NOTE :-


OUTER WALL THICK.	4.5 Inch
INNER WALL THICK.	4.5 Inch
PLINTH LEVEL	1 Feet 6 Inch.

DOORS , WINDOWS & VENTILATORS DETAILS (G.F.)

DATE ISSUED



ORIENTATION

 

CHECKED BY:-	DREAM HOMES GROUP
DRAWN BY:-	Ar.NAYANSI VERMA
CLIENT:-	Mr. MOHIT PANDEY

G+1


Exterior detail

PROJECT NAME &ADD.


PROJECT SHEET

MO.NO-


DOORS , WINDOWS & VENTILATORS DETAILS (F.F.)

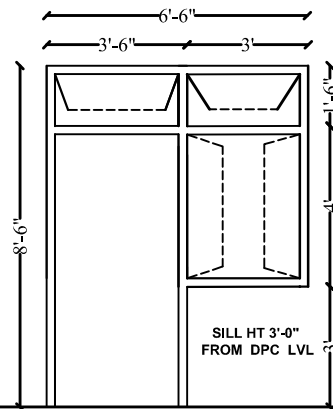


D/W1
NO. OF DOOR
(01)

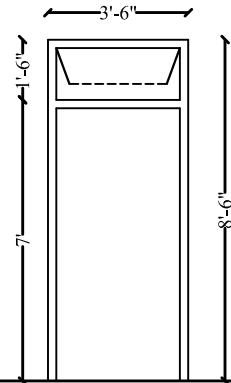


D
NO. OF DOOR
(04)

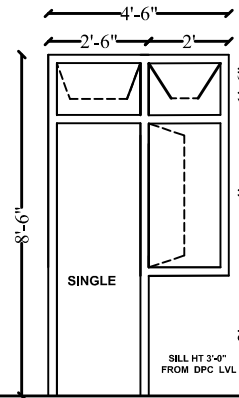


D2/W
NO. OF DOOR
(01)

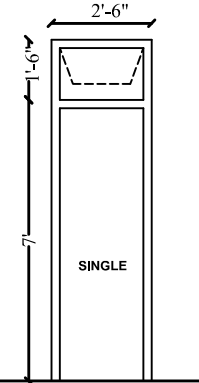


D2
NO. OF DOOR
(05)

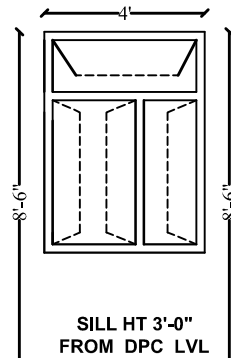

W
NO. OF WINDOW
(03)

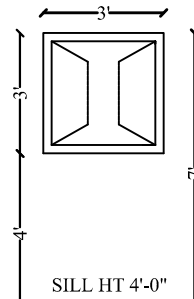

KW
NO. OF WINDOW
(02)

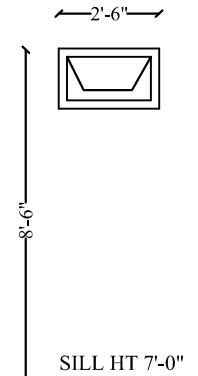

V
NO. OF VENTILATOR
(01)

FIRST FLOOR PLAN

FIRM NAME

DREAM HOMES GROUP

NOTE :-


OUTER WALL THICK.	4.5 Inch
INNER WALL THICK.	4.5 Inch
PLINTH LEVEL	1 Feet 6 Inch.

DOORS , WINDOWS & VENTILATORS DETAILS (F.F.)

DATE ISSUED



ORIENTATION

 


CHECKED BY:-	DREAM HOMES GROUP
DRAWN BY:-	Ar.NAYANSI VERMA
CLIENT:-	Mr. MOHIT PANDEY

G+1
Exterior detail

PROJECT NAME &ADD.

PROJECT SHEET

MO.NO-

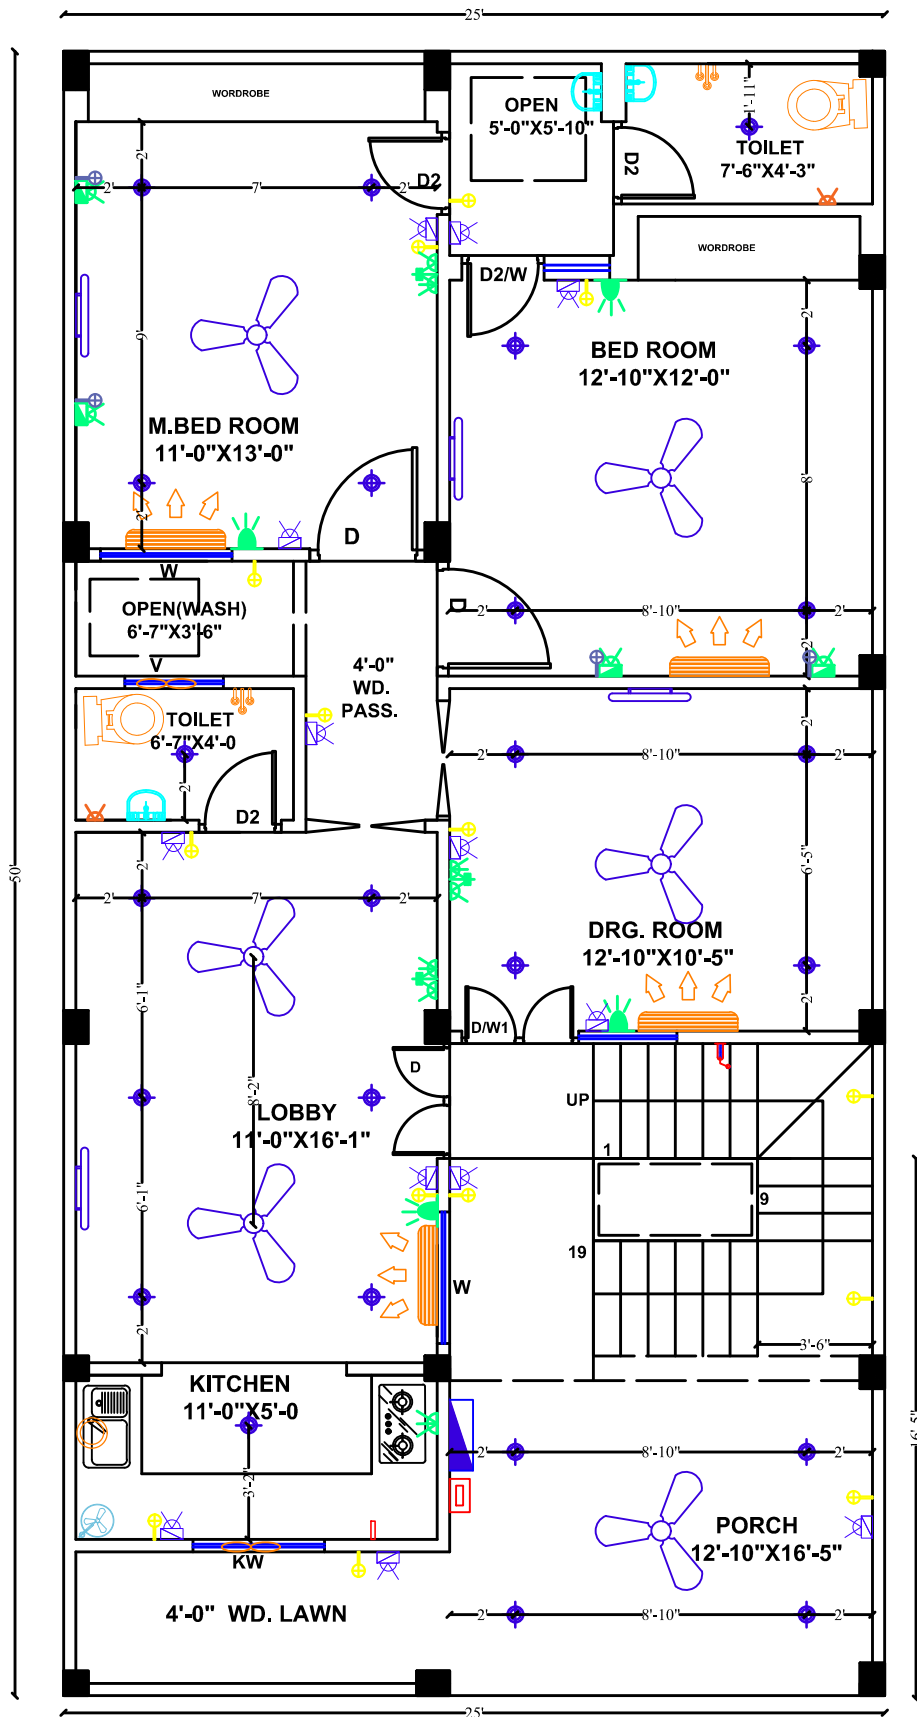

GROUND FLOOR ELECTRICAL PLAN

FIRM NAME

DREAM HOMES GROUP


NOTE :-

OUTER WALL THICK.	4.5 Inch
INNER WALL THICK.	4.5 Inch
PLINTH LEVEL	1 Feet 6 Inch.


PROJECT SERIES

GROUND FLOOR ELECTRICAL PLAN

DATE ISSUED

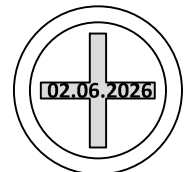

ORIENTATION

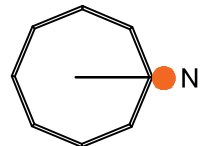


CHECKED BY:-	DREAM HOMES GROUP
DRAWN BY:-	Ar.NAYANSI VERMA
CLIENT:-	Mr. MOHIT PANDEY

G+1
Exterior detail

PROJECT NAME &ADD.

PROJECT SHEET

MO.N0-

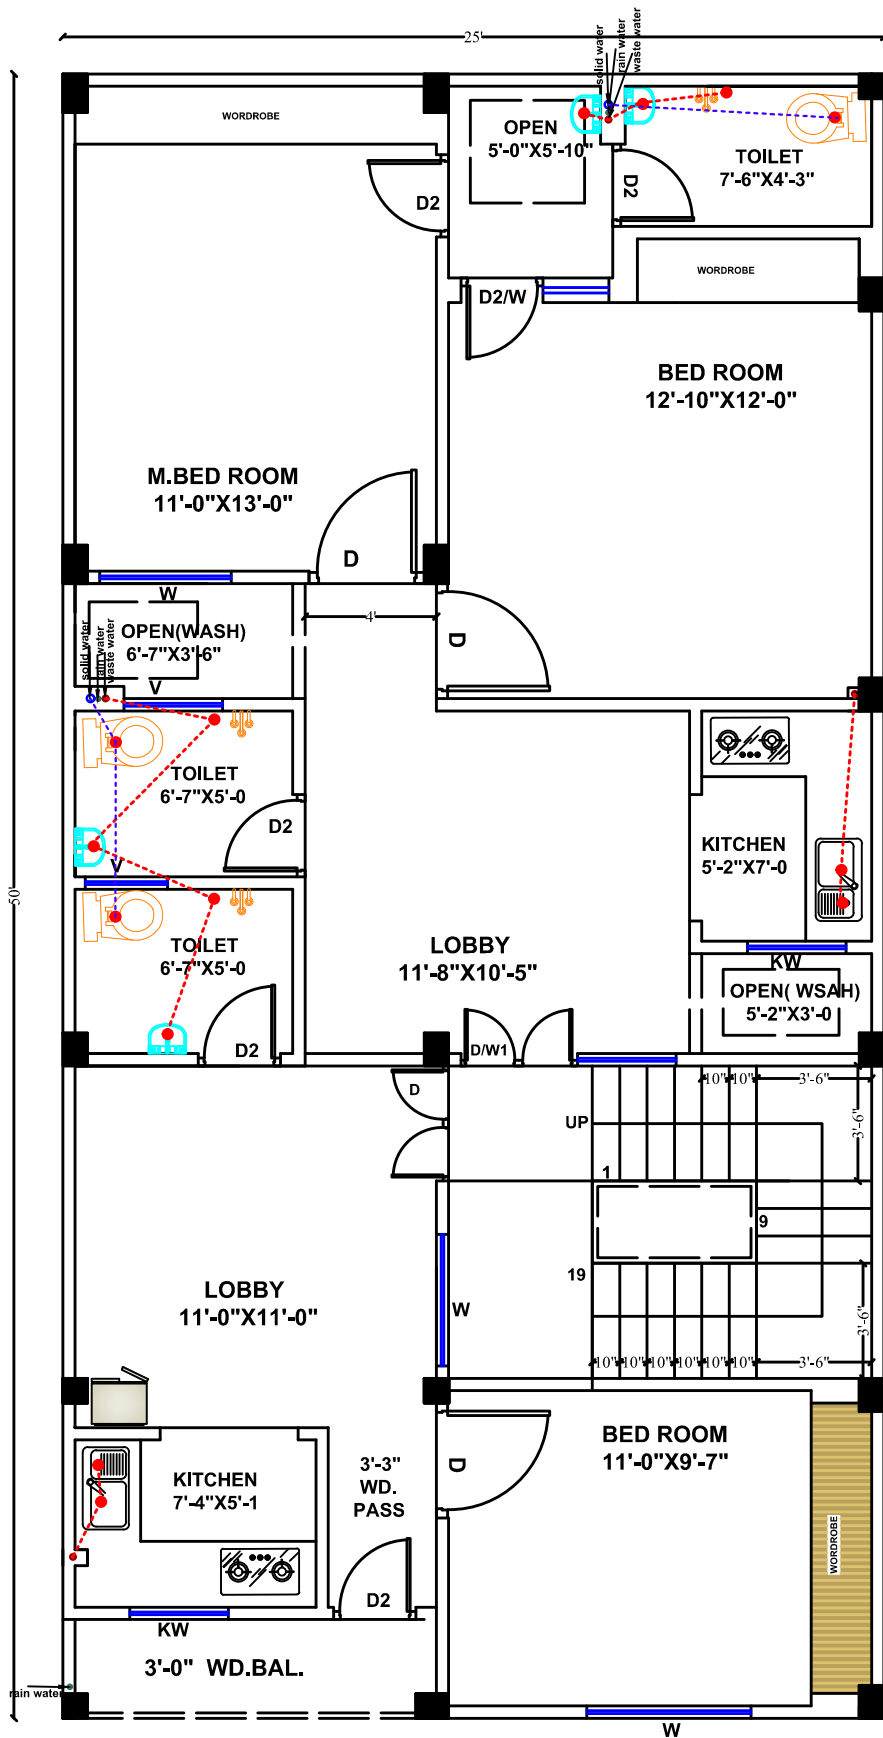

FIRST FLOOR PLUMBING PLAN

FIRM NAME

DREAM HOMES GROUP

NOTE :-

OUTER WALL THICK.	4.5 Inch
INNER WALL THICK.	4.5 Inch
PLINTH LEVEL	1 Feet 6 Inch.


PROJECT SERIES

**FIRST FLOOR
PLUMBING PLAN**

DATE ISSUED



ORIENTATION

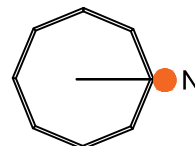

CHECKED BY:-	DREAM HOMES GROUP
DRAWN BY:-	Ar.NAYANSI VERMA
CLIENT:-	Mr. MOHIT PANDEY

**G+1
Exterior detail**

PROJECT NAME &ADD.

PROJECT SHEET

MO.NO-

LEGEND-(SANITARY)

S.NO.	SYMBOL	D E S C R I P T I O N
1.		110 OD uPVC SOIL AND VENT PIPE
2.		75 OD uPVC WASTE AND VENT PIPE
3.		75 OD uPVC RAIN WATER PIPE
4.	 F.T.	FLOOR TRAP
5.		TAP/BIB COCK
6.		WASH BASIN
7.		SHOWER
8.		KITCHEN SINK
9.		ENGLISH W.C.
10.		MAN HOLE
11.		GULLY TRAP

PLUMBING LEGEND

FIRM NAME

DREAM HOMES GROUP

NOTE :-

OUTER WALL THICK.

9 Inch

INNER WALL THICK.

4.5 Inch

PLINTH LEVEL

1 Feet 6 Inch.


PROJECT SERIES

PLUMBING LEGEND

DATE ISSUED



ORIENTATION

 

CHECKED BY:-

DREAM HOMES GROUP

DRAWN BY:-

Ar. NAYANSI VERMA

CLIENT:-

Mr. MOHIT PANDEY

Ground


Exterior detail

PROJECT NAME & ADD.


PROJECT

SHEET


MO.NO-

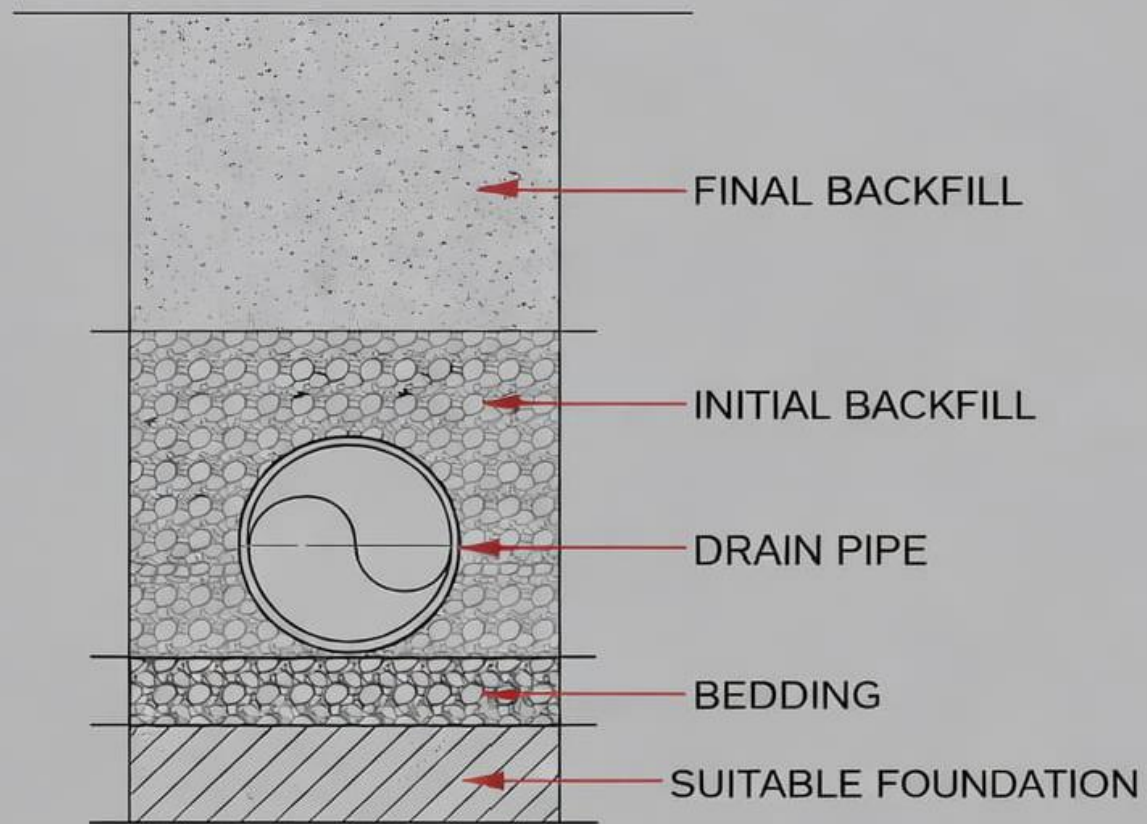

INSTALLATION OF GROUND DRAIN PIPE

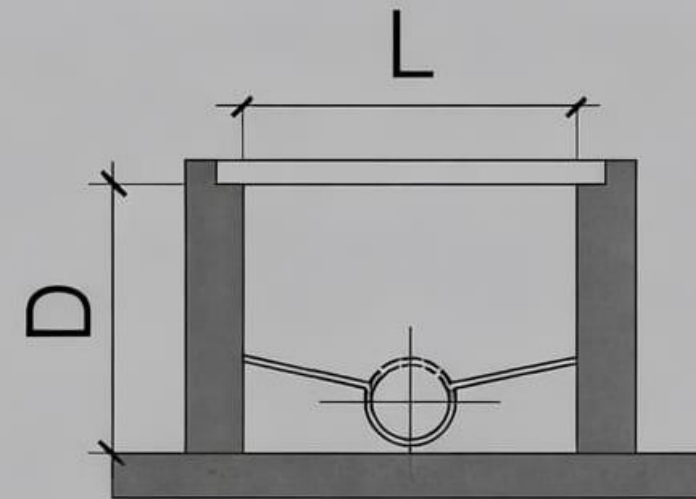

SECTION X-X'

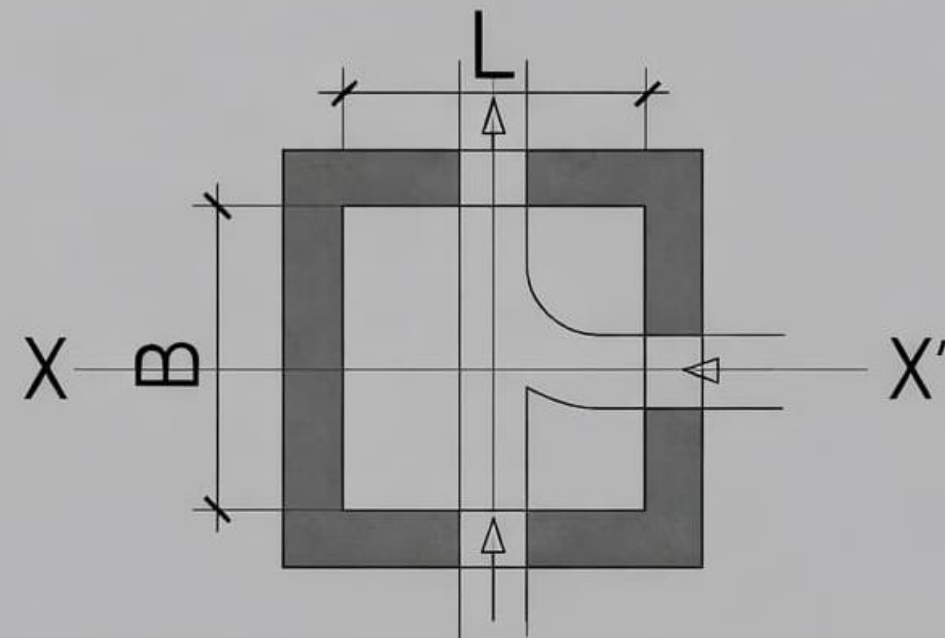

SECTION OF MANHOLE CHAMBER

FIRM NAME


DREAM HOMES GROUP

NOTE :-


OUTER WALL THICK.	4.5 Inch
INNER WALL THICK.	4.5 Inch
PLINTH LEVEL	1 Feet 6 Inch.

MANHOLE & DRAIN

DATE ISSUED

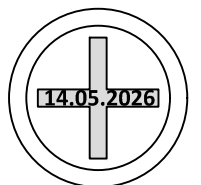

ORIENTATION

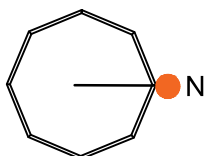


CHECKED BY:-	DREAM HOMES GROUP
DRAWN BY:-	Ar.NAYANSI VERMA
CLIENT:-	Mr. MOHIT PANDEY


G+1
Exterior detail

PROJECT NAME & ADD.

PROJECT	SHEET
MO.NO-	

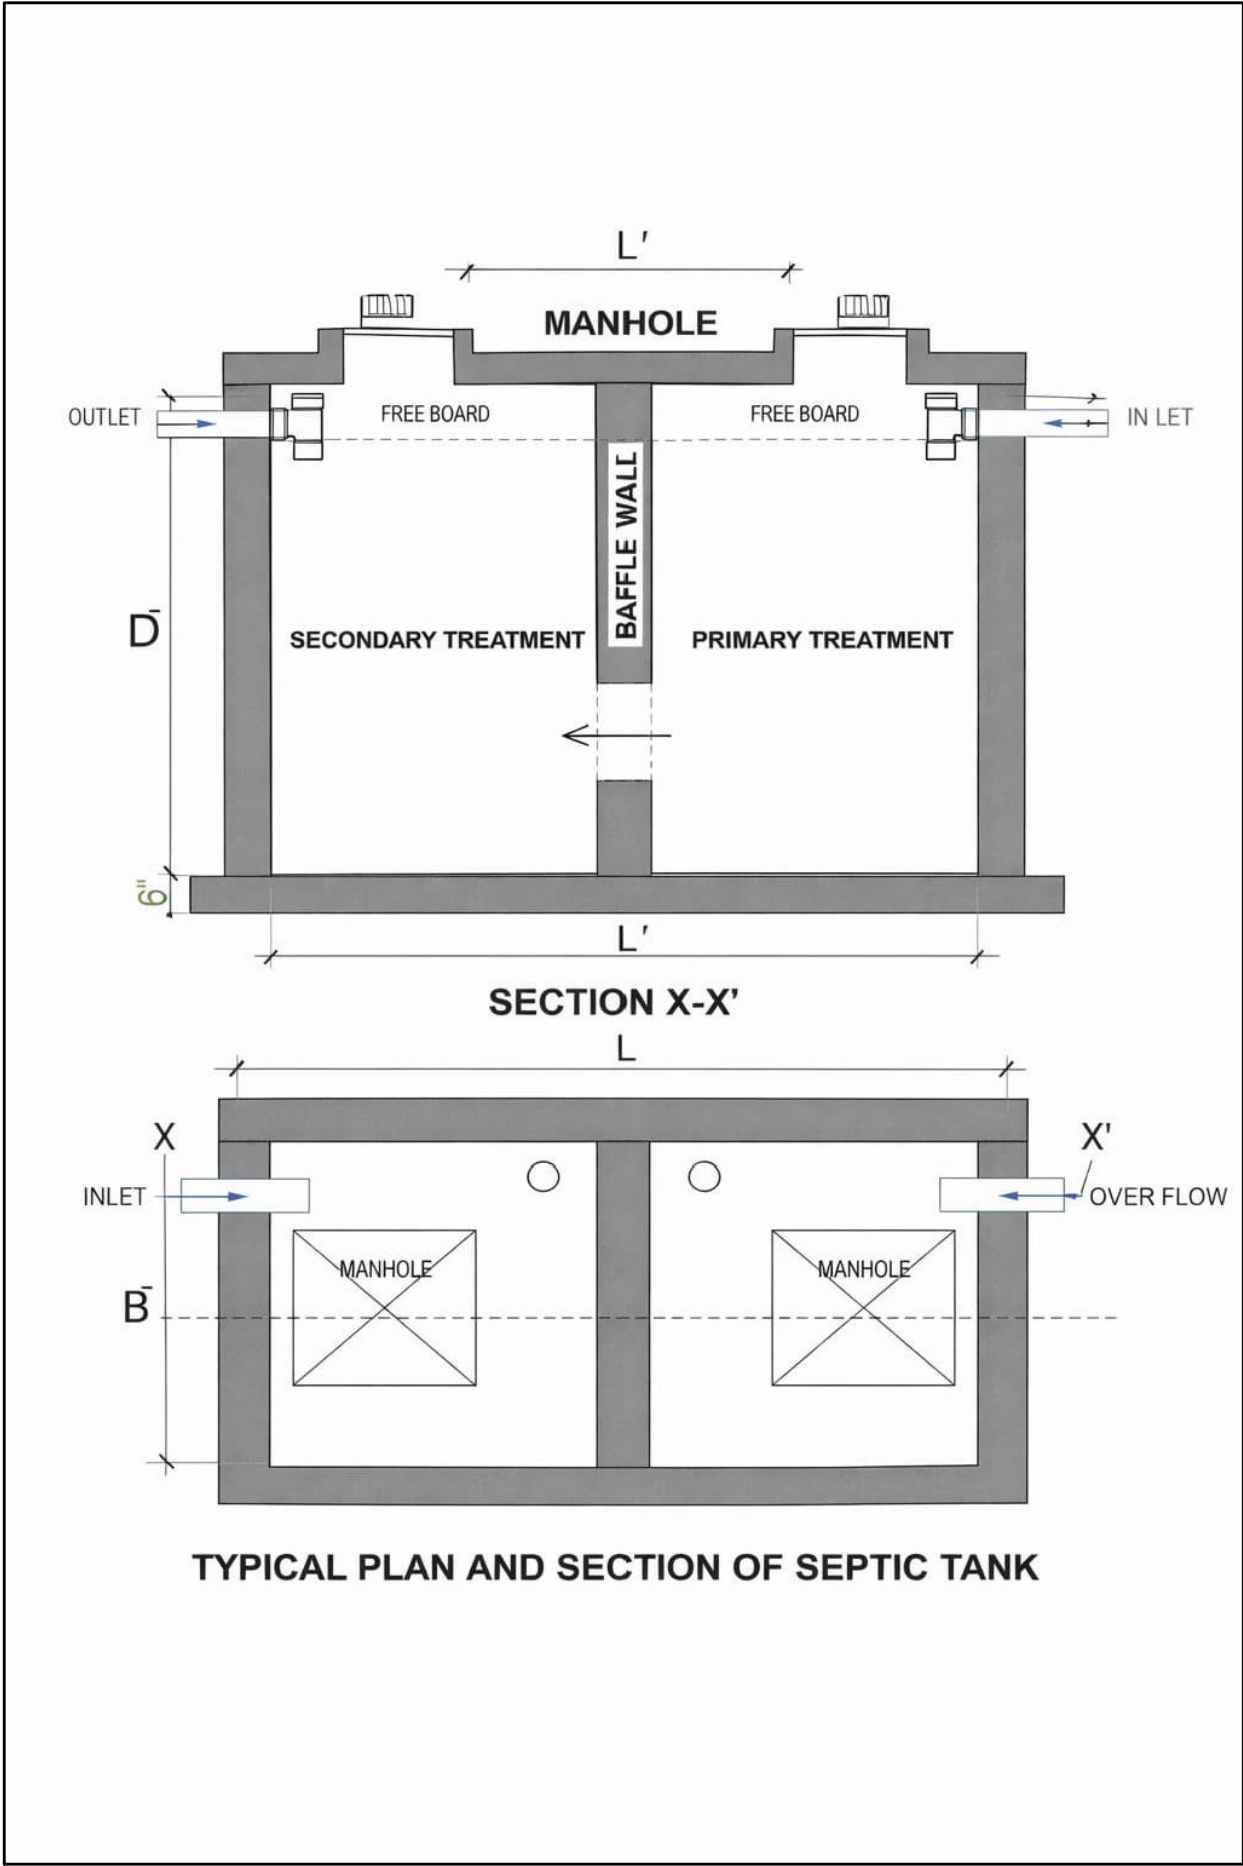

FIRM NAME	
DREAM HOMES GROUP	
NOTE :-	
OUTER WALL THICK.	4.5 Inch
INNER WALL THICK.	4.5 Inch
PLINTH LEVEL	1 Feet 6 Inch.
SEPTIC TANK DETAILS	
DATE ISSUED	
ORIENTATION	
CHECKED BY:-	DREAM HOMES GROUP
DRAWN BY:-	Ar.NAYANSI VERMA
CLIENT:-	Mr. MOHIT PANDEY
G+1 Exterior detail	
PROJECT NAME &ADD.	
PROJECT	SHEET
MO.N0-	

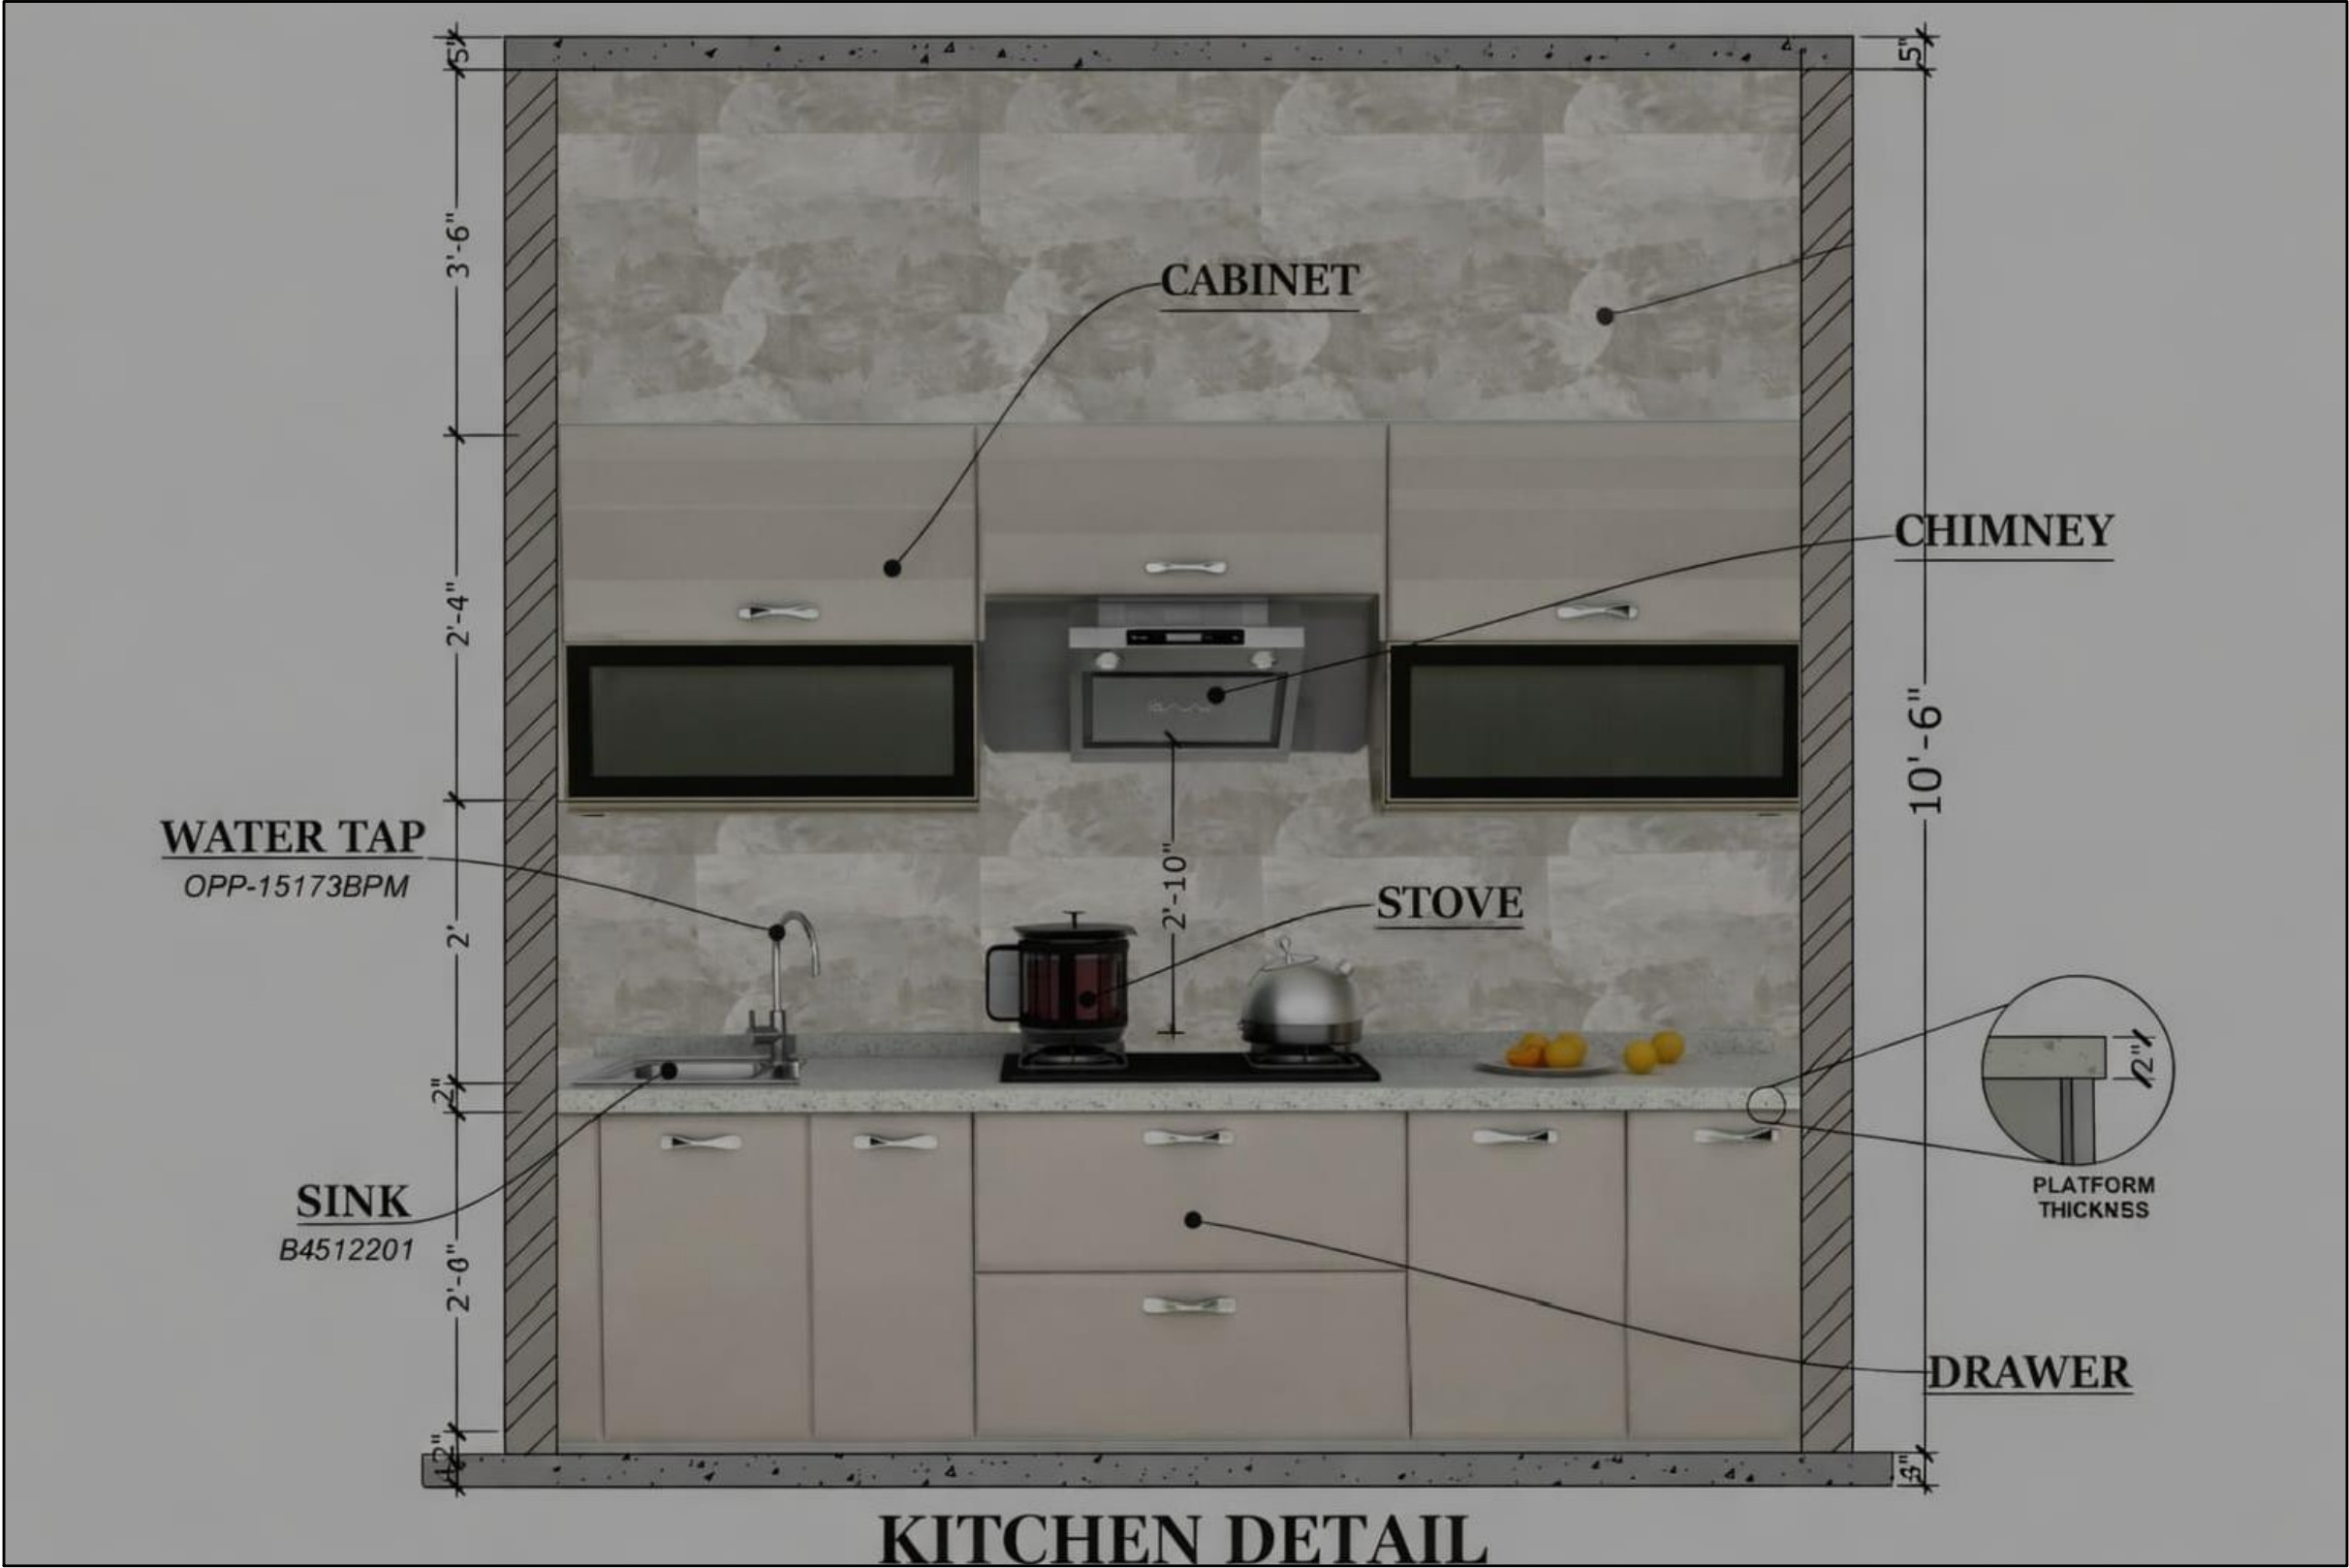

FIRM NAME

DREAM HOMES GROUP

NOTE :-

OUTER WALL THICK.	4.5 Inch
INNER WALL THICK.	4.5 Inch
PLINTH LEVEL	1 Feet 6 Inch.

KITCHEN DETAILS

DATE ISSUED

14.05.2026

ORIENTATION

N

CHECKED BY:-	DREAM HOMES GROUP
DRAWN BY:-	Ar.NAYANSI VERMA
CLIENT:-	Mr. MOHIT PANDEY

G+1


Exterior detail

PROJECT NAME &ADD.

PROJECT	SHEET
MO.N0-	

SLAB HT = 10'-7" BOTTOM
SLAB HT = 11'-0" TOP

STAIR'S WIDTH = 3'-6"
TREAD = 10" RISER = 6.9"
NO. OF STEP = 19

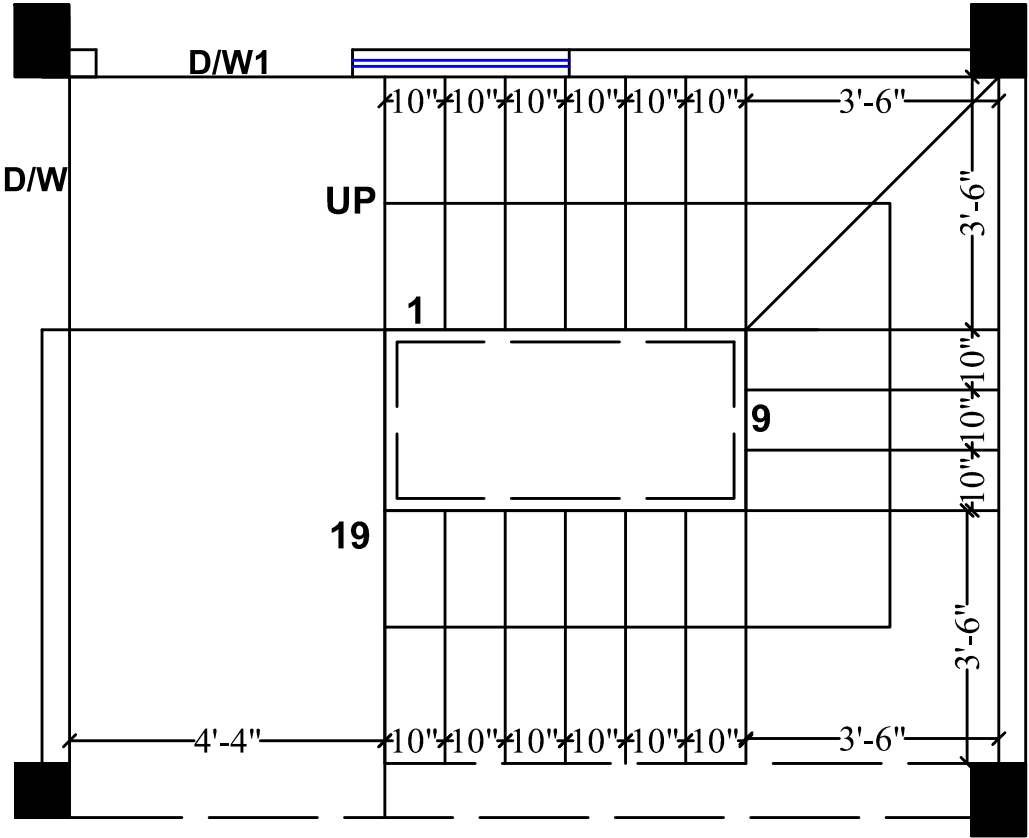

STAIR DETAILS

FIRM NAME

DREAM HOMES GROUP

NOTE :-

OUTER WALL THICK.	4.5 Inch
INNER WALL THICK.	4.5 Inch
PLINTH LEVEL	1 Feet 6 Inch.

STAIR DETAILS

DATE ISSUED

02.06.2025

ORIENTATION

N

CHECKED BY:-	DREAM HOMES GROUP
DRAWN BY:-	Ar.NAYANSI VERMA
CLIENT:-	Mr. MOHIT PANDEY

G+1
Exterior detail

PROJECT NAME &ADD.

PROJECT	SHEET
MO.NO-	



SHOWER

OHS-1999

MIRROR

WATER TAP

CQT-23219

WASH BASIN

ALJ-85001

FNS-WHT-4070

WRAP PIPE

MIN. 27"

MIN. 24"

MIN. 17"-19"

5" SLAB

VENTILATION

4" LINTEL

KAJARIA
CERAMIC
WALL TILES

TOILET SIT

FLS-WHT-5951

JET SPREY

FLR-5083NK

KAJARIA
CERAMIC
FLOOR TILES

4" SLAB

TOILET FIXTURE DETAIL

FIRM NAME

**DREAM HOMES
GROUP**

NOTE :-


OUTER WALL THICK.	4.5 Inch
INNER WALL THICK.	4.5 Inch
PLINTH LEVEL	1 Feet 6 Inch.

**TOILET FIXTURE
DETAILS**

DATE ISSUED



ORIENTATION

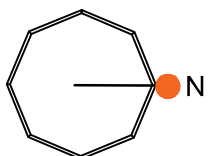


CHECKED BY:-	DREAM HOMES GROUP
DRAWN BY:-	Ar.NAYANSI VERMA
CLIENT:-	Mr. MOHIT PANDEY


**G+1
Exterior detail**

PROJECT NAME &ADD.

PROJECT	SHEET
MO.NO-	

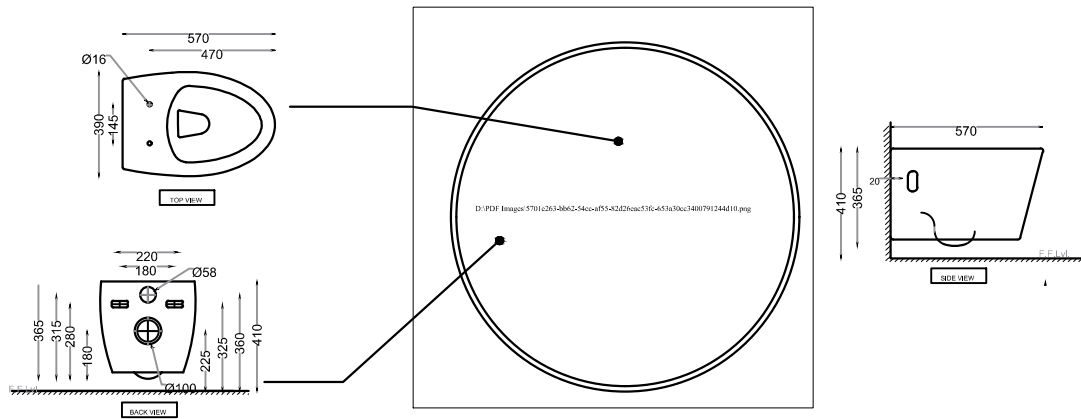

▪ **JAQUAR WC**
RIMLESS WALL HUNG WC
CODE : VGS-WHT-81953UF

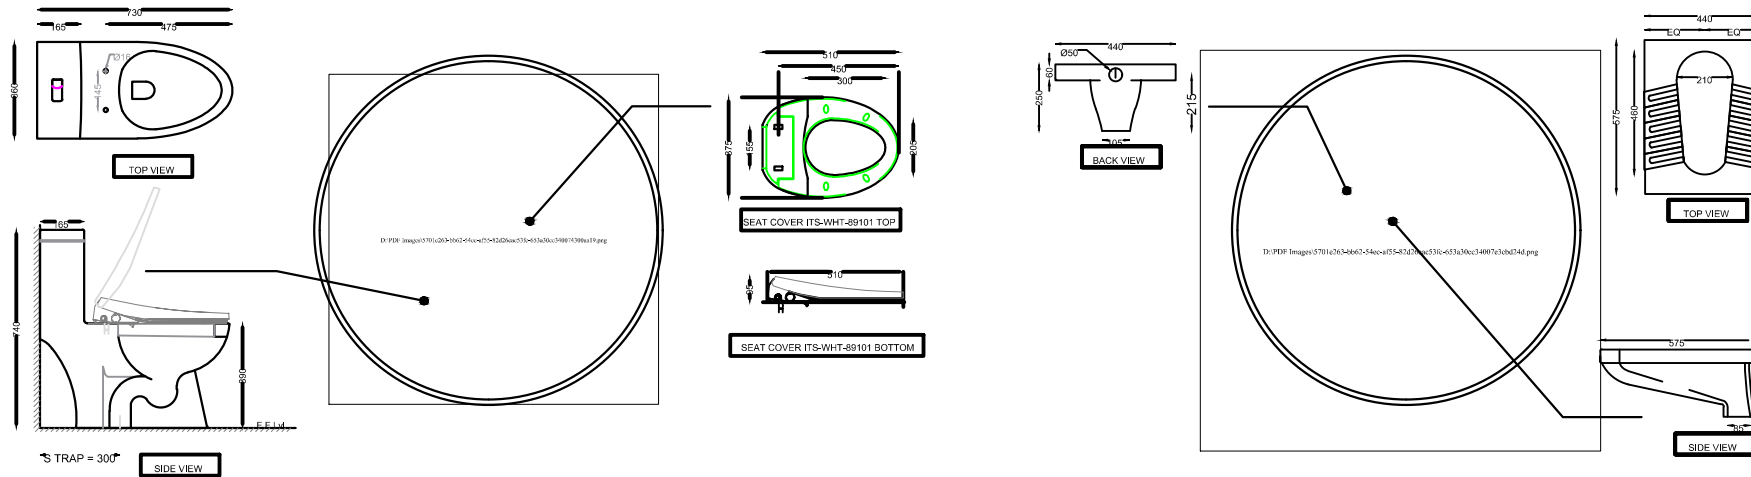

▪ **JAQUAR WC**
ONE PIECE WC
CODE : ITS-WHT-89853S300PP

▪ **ESSCO WC**
Orissa Pan
CODE : ECS-WHT-451LE

TOILET DETAIL

FIRM NAME

DREAM HOMES GROUP

NOTE :-


OUTER WALL THICK.	4.5 Inch
INNER WALL THICK.	4.5 Inch
PLINTH LEVEL	1 Feet 6 Inch.

TOILET DETAIL

DATE ISSUED



ORIENTATION

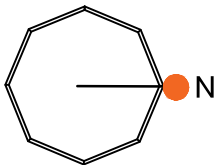

CHECKED BY:-	DREAM HOMES GROUP
DRAWN BY:-	Ar.NAYANSI VERMA
CLIENT:-	Mr. MOHIT PANDEY

G+1
Exterior detail

PROJECT NAME &ADD.

PROJECT	SHEET
MO.N0-	